S1/2 OF SE1/4 OF SE1/4 SEC.14, T.17S., R.28E., M.D.B.&M.

Tax Area Code 067–23
146–009

DISCLAIMER

THIS MAP WAS PREPARED FOR LOCAL PROPERTY ASSESSMENT PURPOSES ONLY AND THE PARCELS SHOWN HEREON MAY NOT COMPLY WITH STATE AND LOCAL SUBDIVISION ORDINANCES, AND NO LIABILITY IS ASSUMED FOR THE USE OF THE INFORMATION SHOWN HEREON.

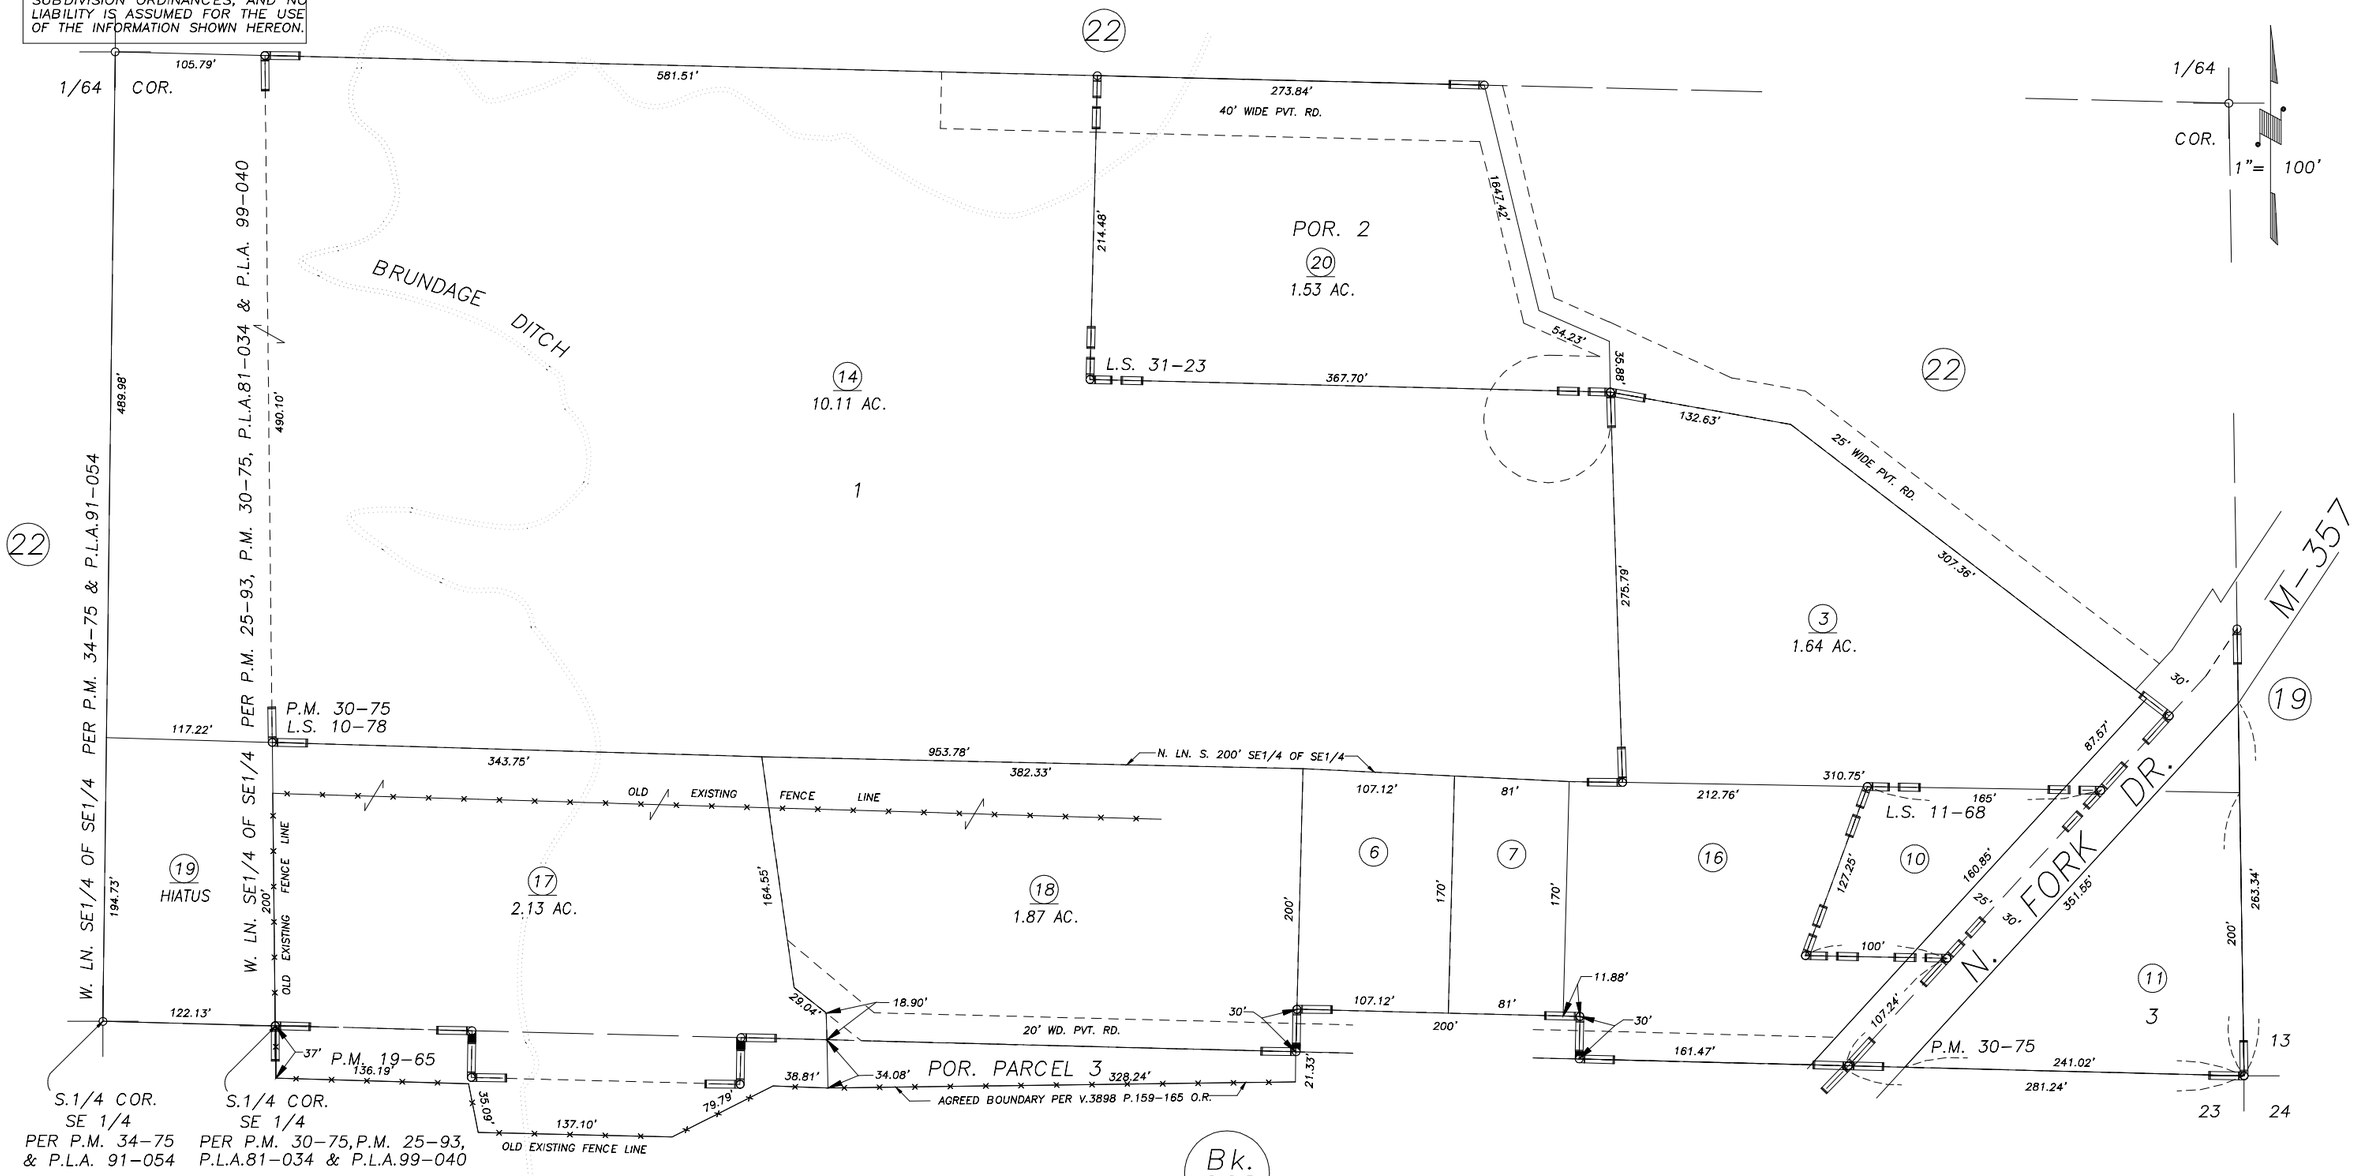

RECORD OF SURVEY, L.S. 10–78
RECORD OF SURVEY, L.S. 11–68
POR. PARCEL MAP 1864, P.M. 19–65
PARCEL MAP 2974, P.M. 30–75
POR. RECORD OF SURVEY , L.S. 31–23

VICINITY OF THREE RIVERS
ASSESSOR'S MAPS BK.067 , PG.23
COUNTY OF TULARE, CALIFORNIA, U.S.A.

NOTE: Assessor's Parcel Numbers Shown in Circles (1)
Assessor's Block Numbers Shown in Elipses (123)

2012–0000579	05/22/2012	JLC
REVISION	DATE	TECH