DISCLAIMER

THIS MAP WAS PREPARED FOR LOCAL PROPERTY ASSESSMENT PURPOSES ONLY. THE PARCELS SHOWN HEREON MAY NOT COMPLY WITH STATE AND LOCAL SUBDIVISION ORDINANCES. NO LIABILITY IS ASSUMED FOR THE USE OF THE INFORMATION HEREON.

REVISED: 08/08/2008
REASON: 1985-0010468
CAD TECH: LLB

S½ OF NW¼ SEC. 26, T.17S., R.28E., M.D.B.&M.

TAX CODE AREA
146-002
161-011
146-009

68-10

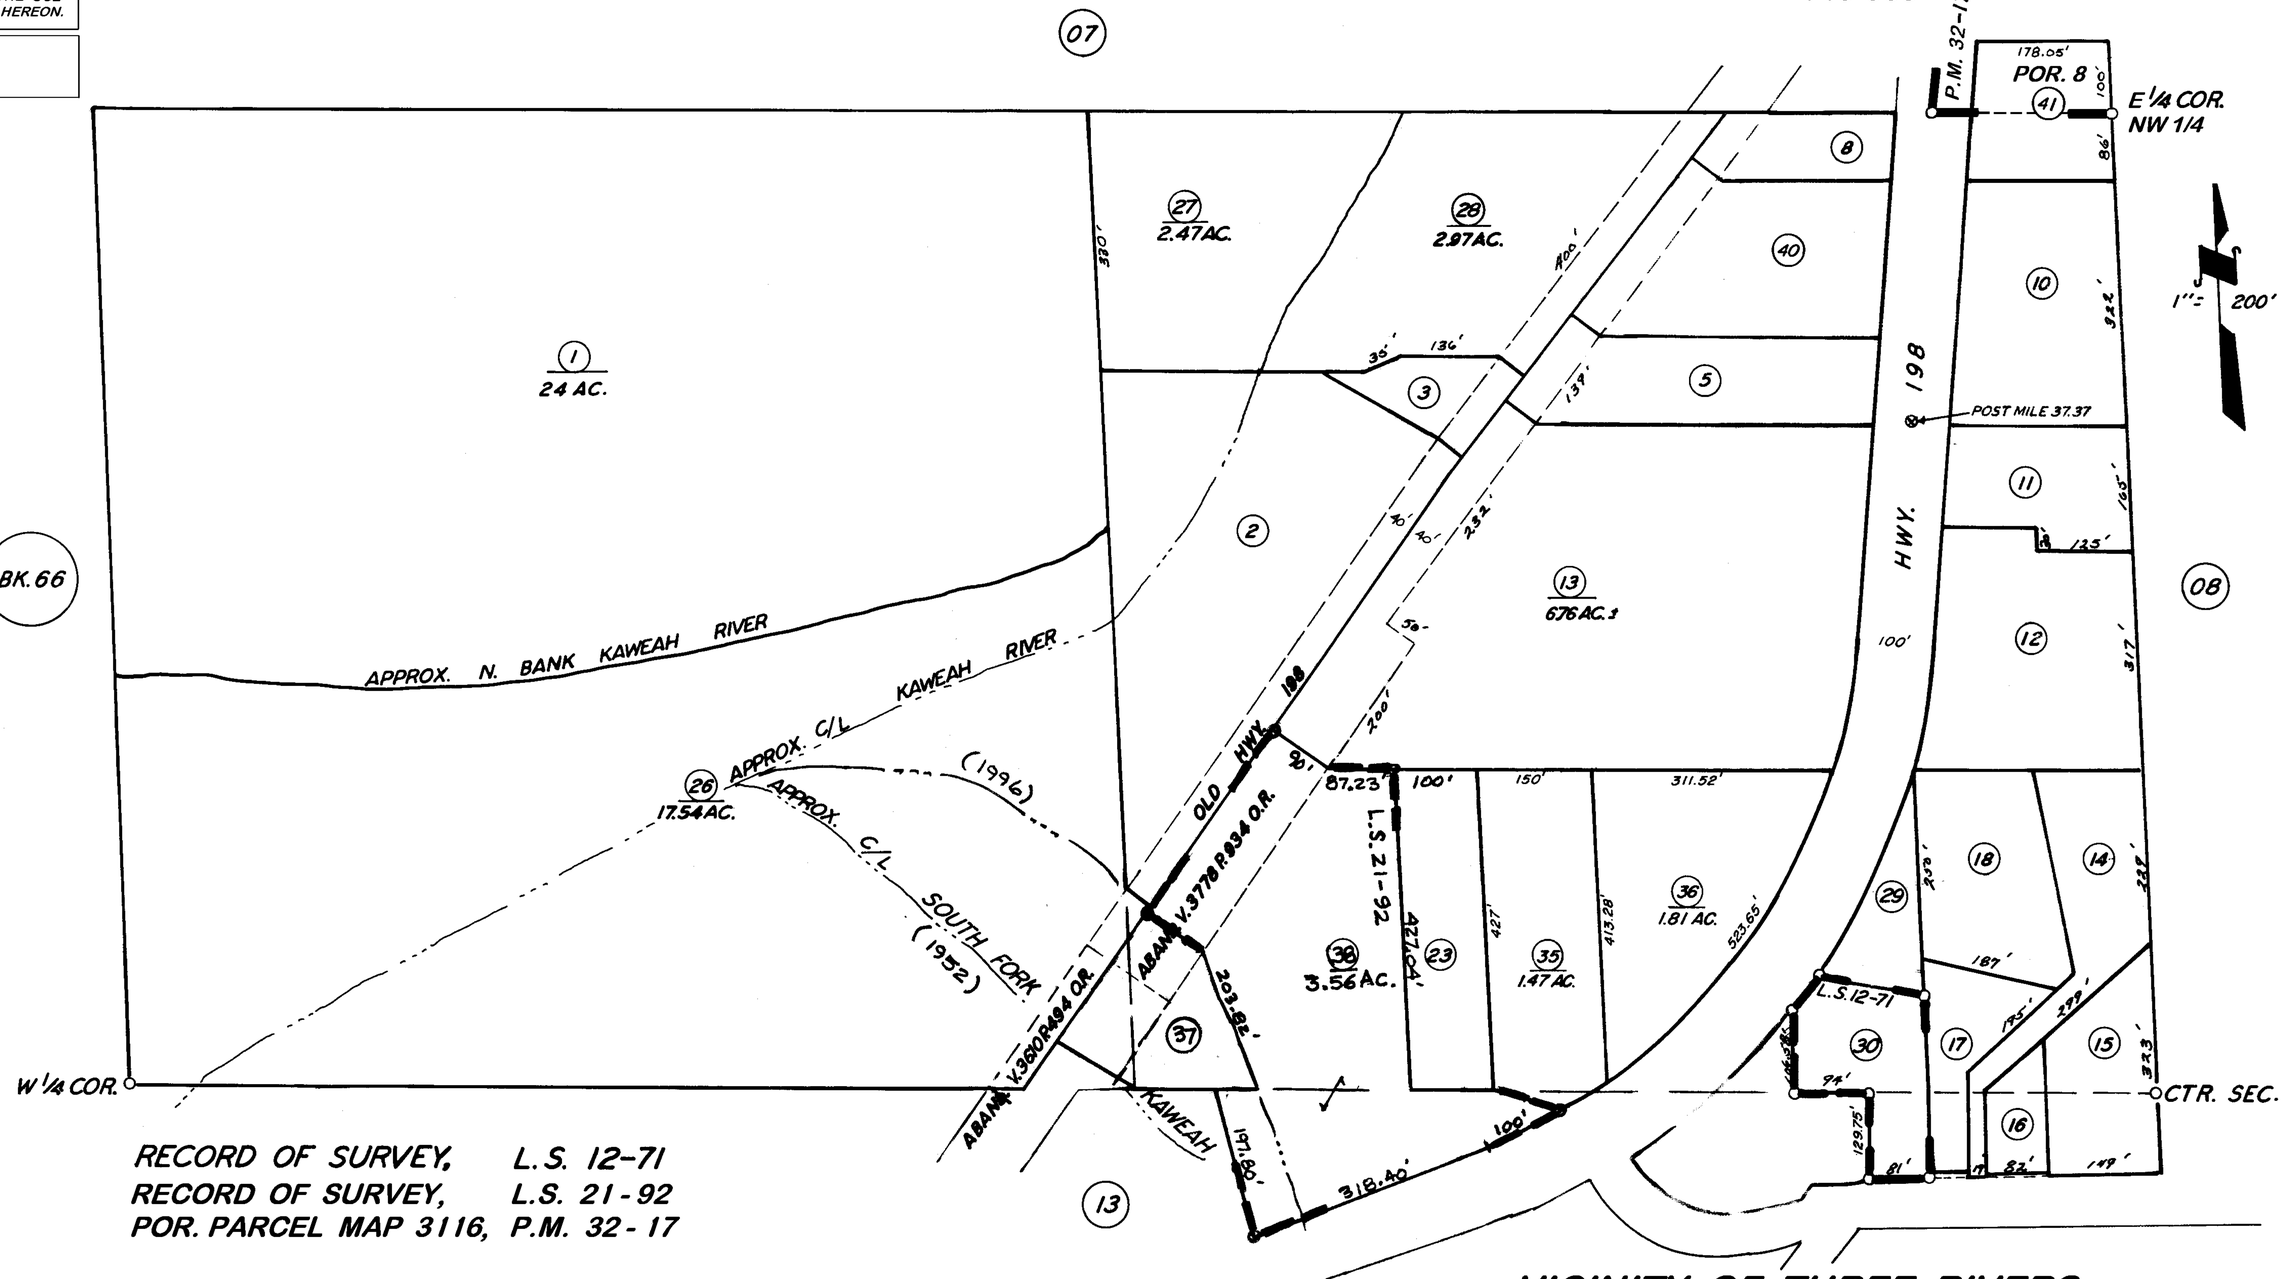

RECORD OF SURVEY, L.S. 12-71
RECORD OF SURVEY, L.S. 21-92
POR. PARCEL MAP 3116, P.M. 32-17

VICINITY OF THREE RIVERS
ASSESSOR'S MAPS BK. 68, PG. 10
COUNTY OF TULARE, CALIF.

NOTE—ASSESSOR'S BLOCK NUMBERS SHOWN IN ELIPSES
ASSESSOR'S PARCEL NUMBERS SHOWN IN CIRCLES