N½ OF SE¼ SEC. 26, T.17S., R.28E., M.D.B. & M.

TAX CODE AREA 146-009

68-12

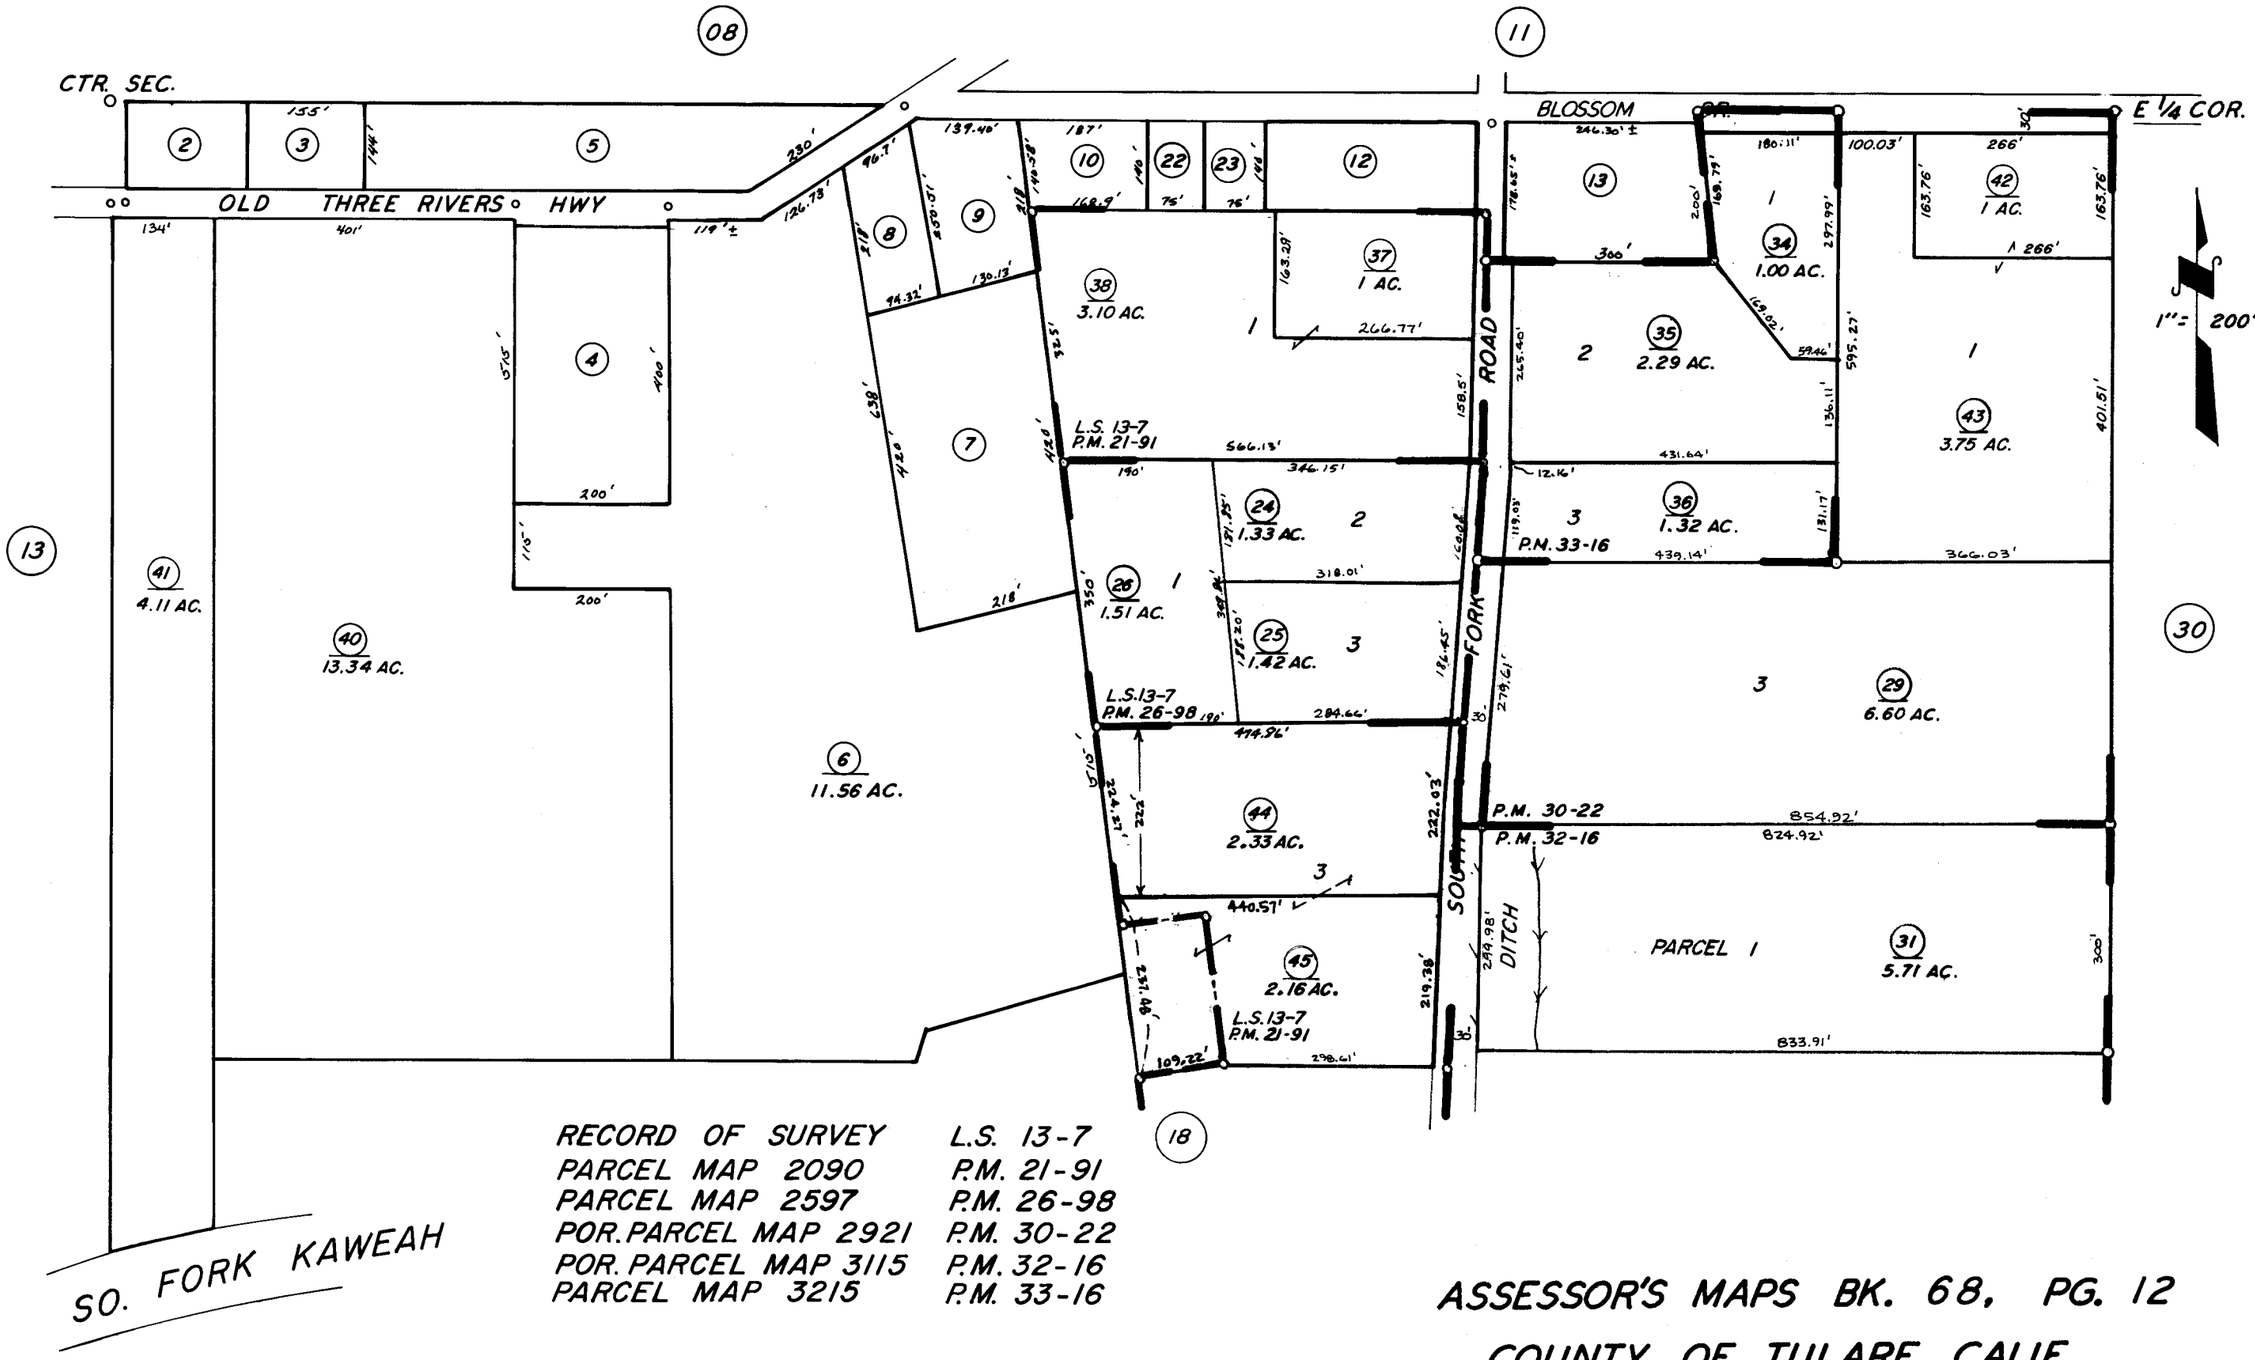

RECORD OF SURVEY	L.S. 13-7
PARCEL MAP 2090	P.M. 21-91
PARCEL MAP 2597	P.M. 26-98
POR. PARCEL MAP 2921	P.M. 30-22
POR. PARCEL MAP 3115	P.M. 32-16
PARCEL MAP 3215	P.M. 33-16

ASSESSOR'S MAPS BK. 68, PG. 12

COUNTY OF TULARE, CALIF.

NOTE—ASSESSOR'S BLOCK NUMBERS SHOWN IN ELIPSES
ASSESSOR'S PARCEL NUMBERS SHOWN IN CIRCLES