TAX CODE AREA **68-33**

146-002
146-009

# NE 1/4 SEC. 24, T.17S., R.28E., M. D. B. & M.

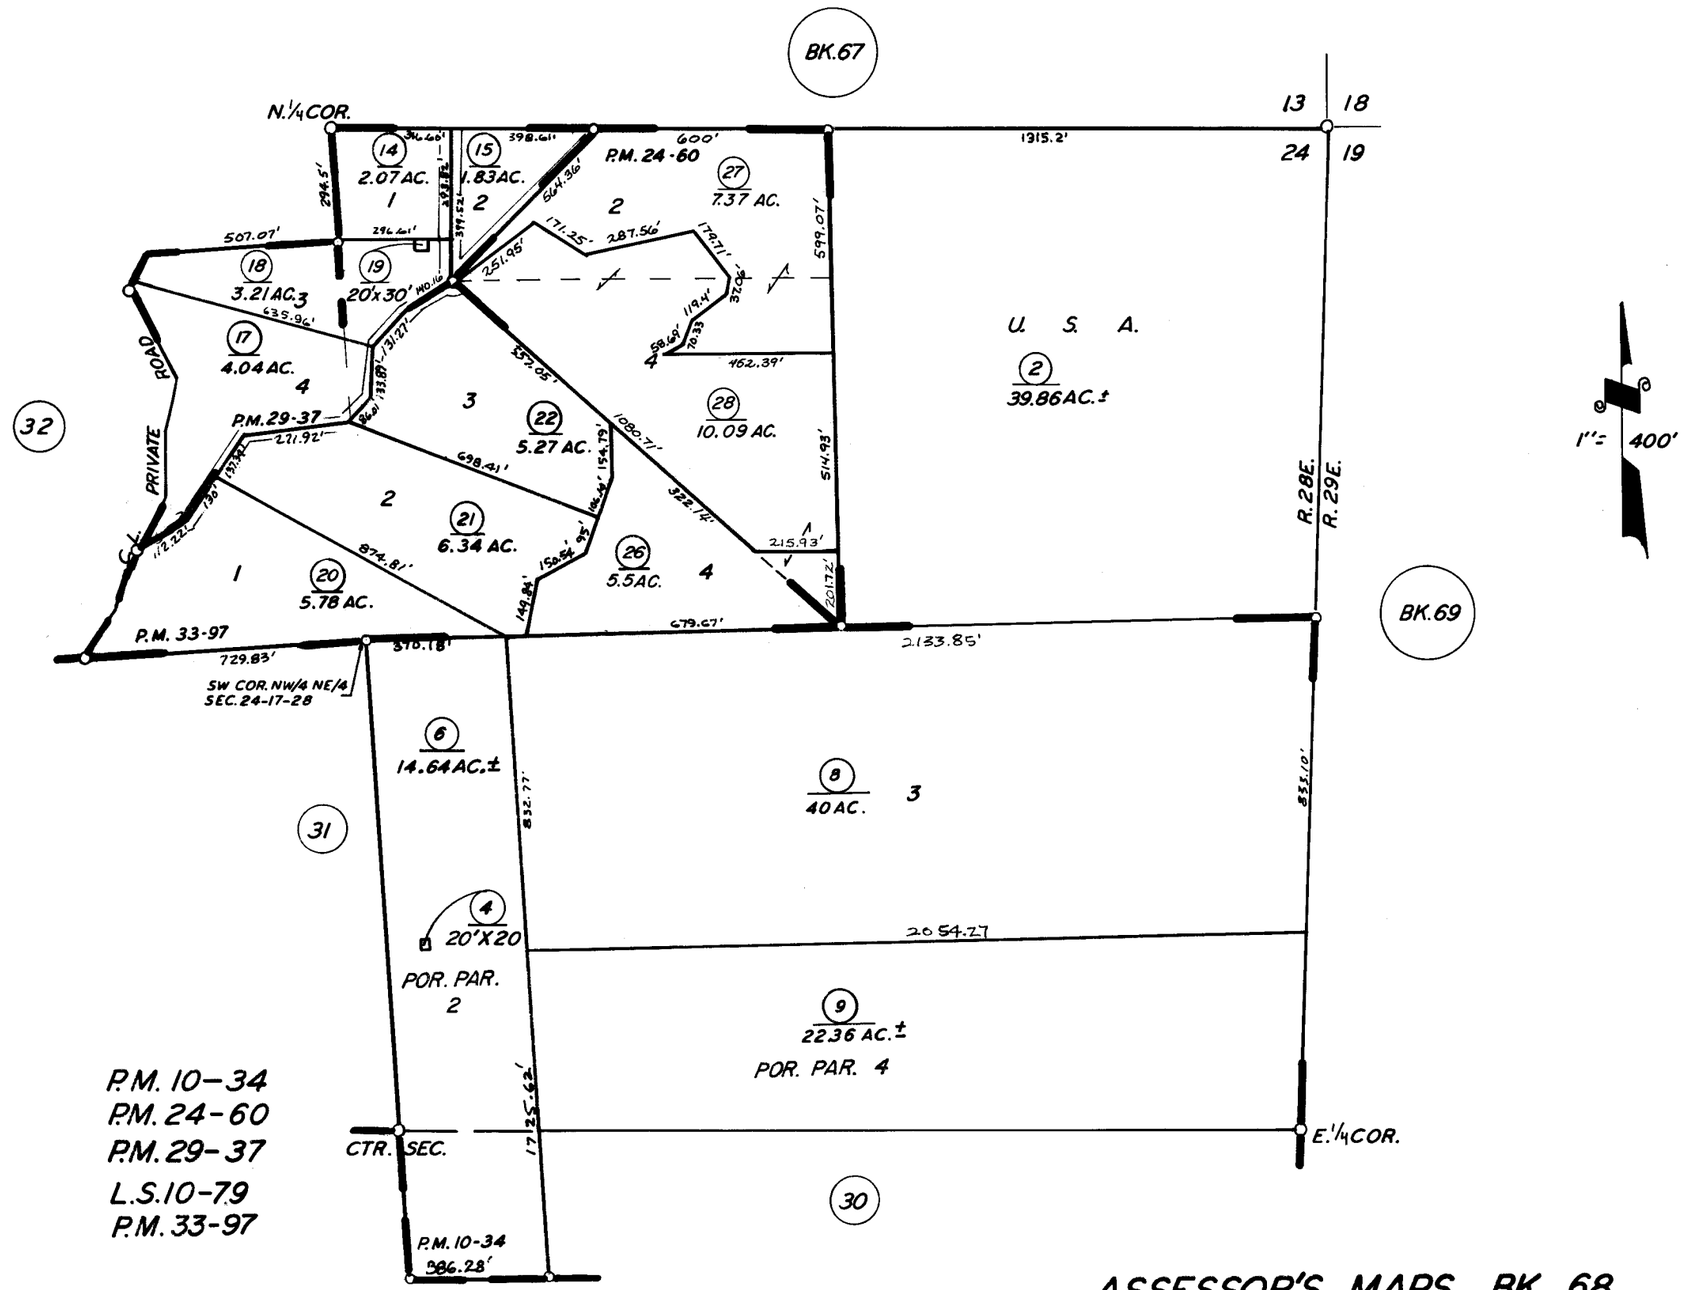


| | |
|---|---|
| POR. PARCEL MAP 933, | P.M. 10-34 |
| PARCEL MAP 2359, | P.M. 24-60 |
| PARCEL MAP 2836, | P.M. 29-37 |
| RECORD OF SURVEY, | L.S. 10-79 |
| PARCEL MAP 3295, | P.M. 33-97 |

ASSESSOR'S MAPS BK. 68, PG. 33.

COUNTY OF TULARE, CALIF.

NOTE—ASSESSOR'S BLOCK NUMBERS SHOWN IN ELIPSES
ASSESSOR'S PARCEL NUMBERS SHOWN IN CIRCLES