SEC'S. 31 & 32, T.17S., R.29E., M.D.B. & M.

TAX CODE AREA **69-11**

146-002

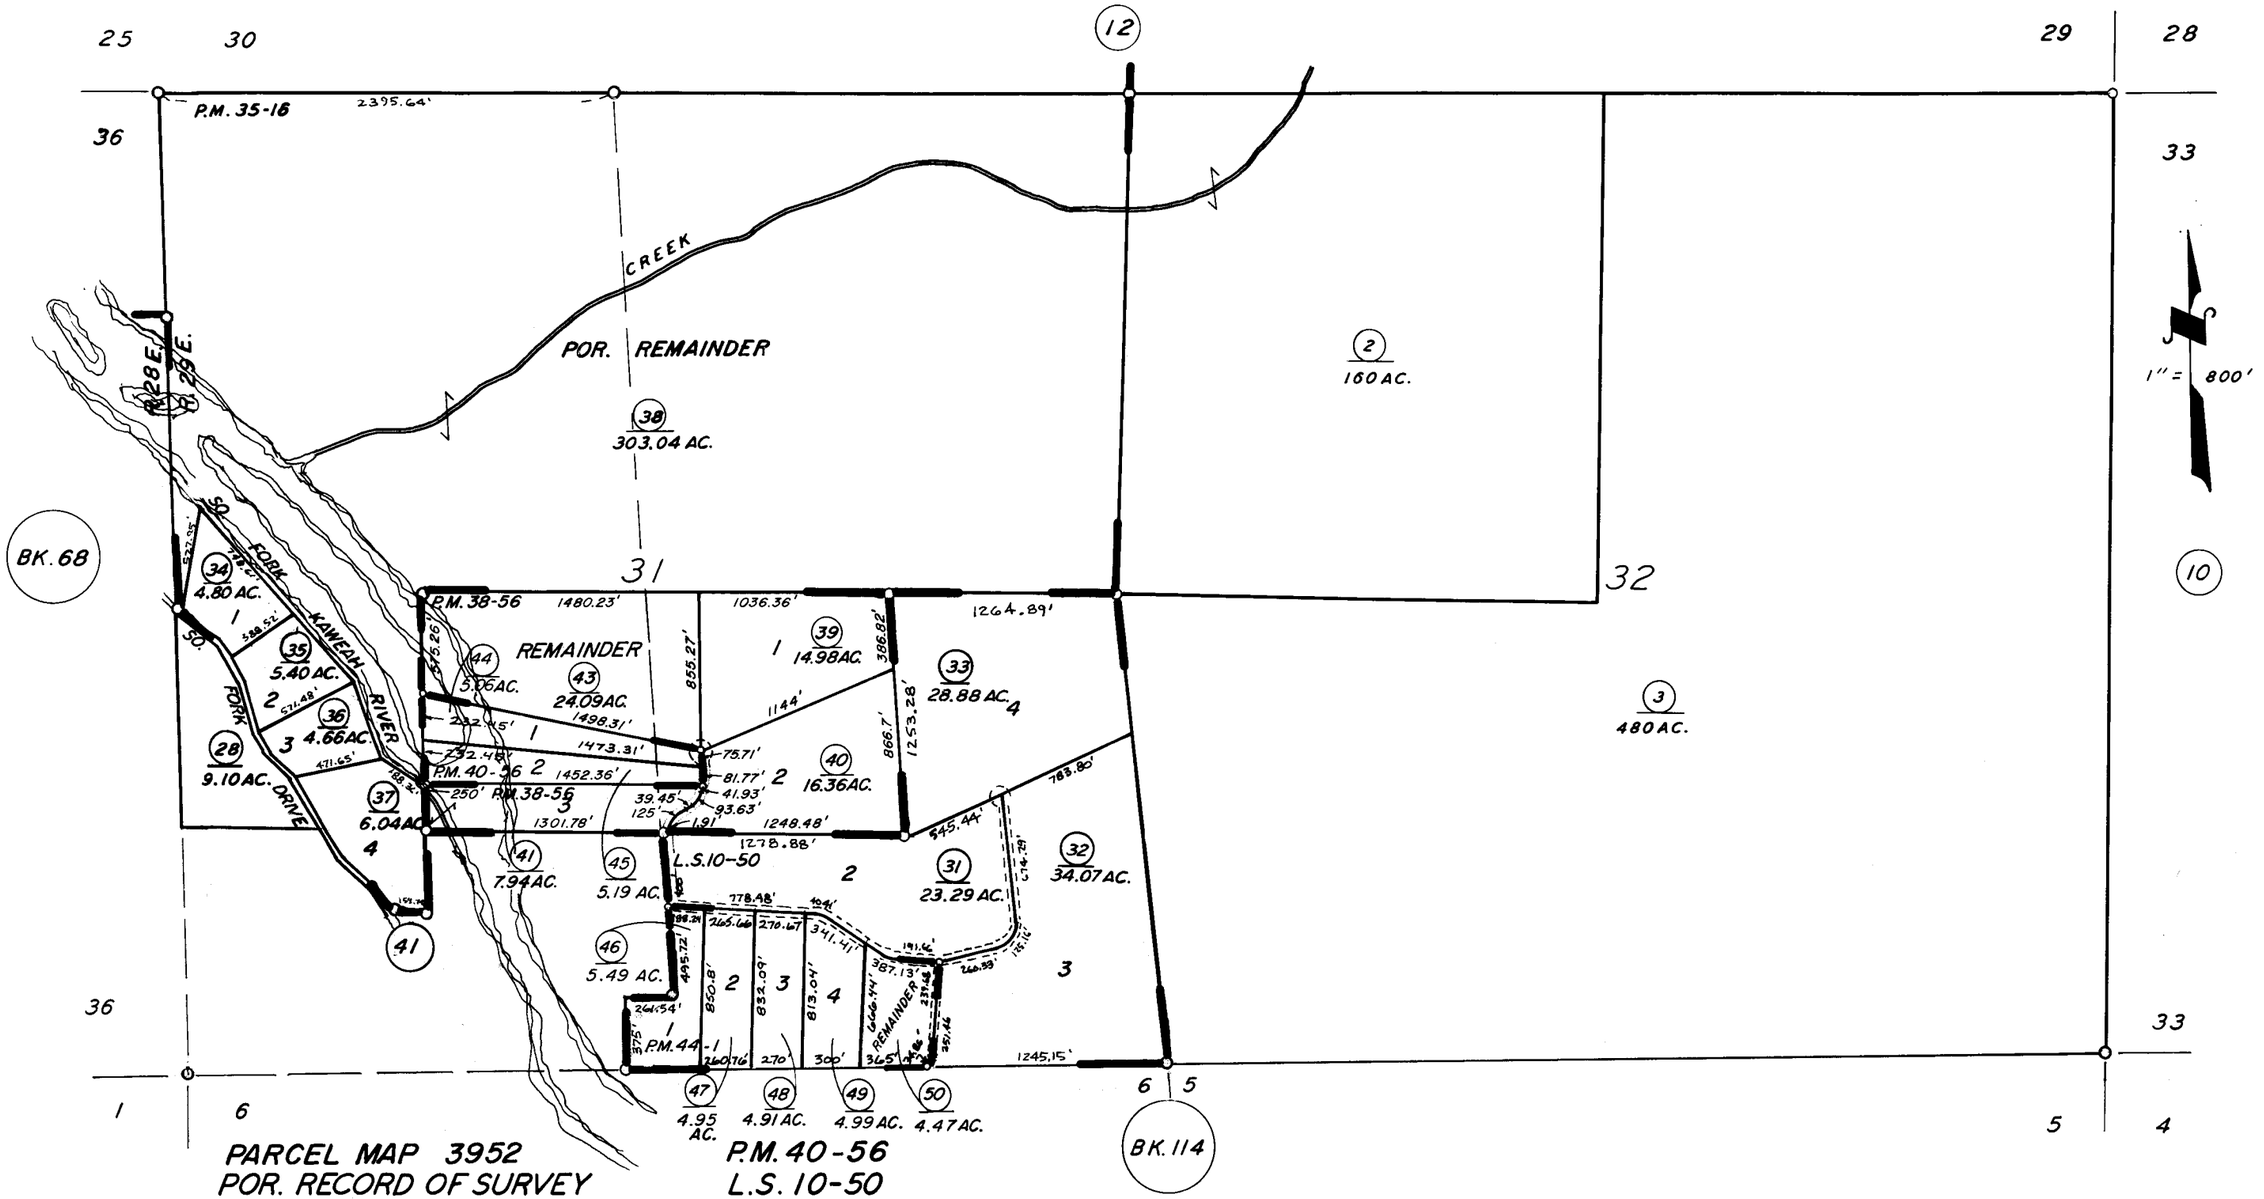

PARCEL MAP 3952 — P.M. 40-56
POR. RECORD OF SURVEY — L.S. 10-50
PARCEL MAP 3014 — P.M. 31-15
POR. PARCEL MAP 3414 — P.M. 35-17
PARCEL MAP 3753 — P.M. 38-56
PARCEL MAP 4297 — P.M. 44-1

ASSESSOR'S MAPS BK. 69, PG. 11.
COUNTY OF TULARE, CALIF.

NOTE — ASSESSOR'S BLOCK NUMBERS SHOWN IN ELLIPSES
ASSESSOR'S PARCEL NUMBERS SHOWN IN CIRCLES

9-18-64