DISCLAIMER

THIS MAP WAS PREPARED FOR LOCAL PROPERTY ASSESSMENT PURPOSES ONLY. THE PARCELS SHOWN HEREON MAY NOT COMPLY WITH STATE AND LOCAL SUBDIVISION ORDINANCES. NO LIABILITY IS ASSUMED FOR THE USE OF THE INFORMATION HEREON.

REVISED: 12/15/2009
REASON: 2008-0044548
CAD TECH: LLB

SLY. POR. OF NE 1/4 SEC. 18, T.17S., R.29E., M.D.B.&M.

TAX CODE AREA **069-15**

146-009
146-005

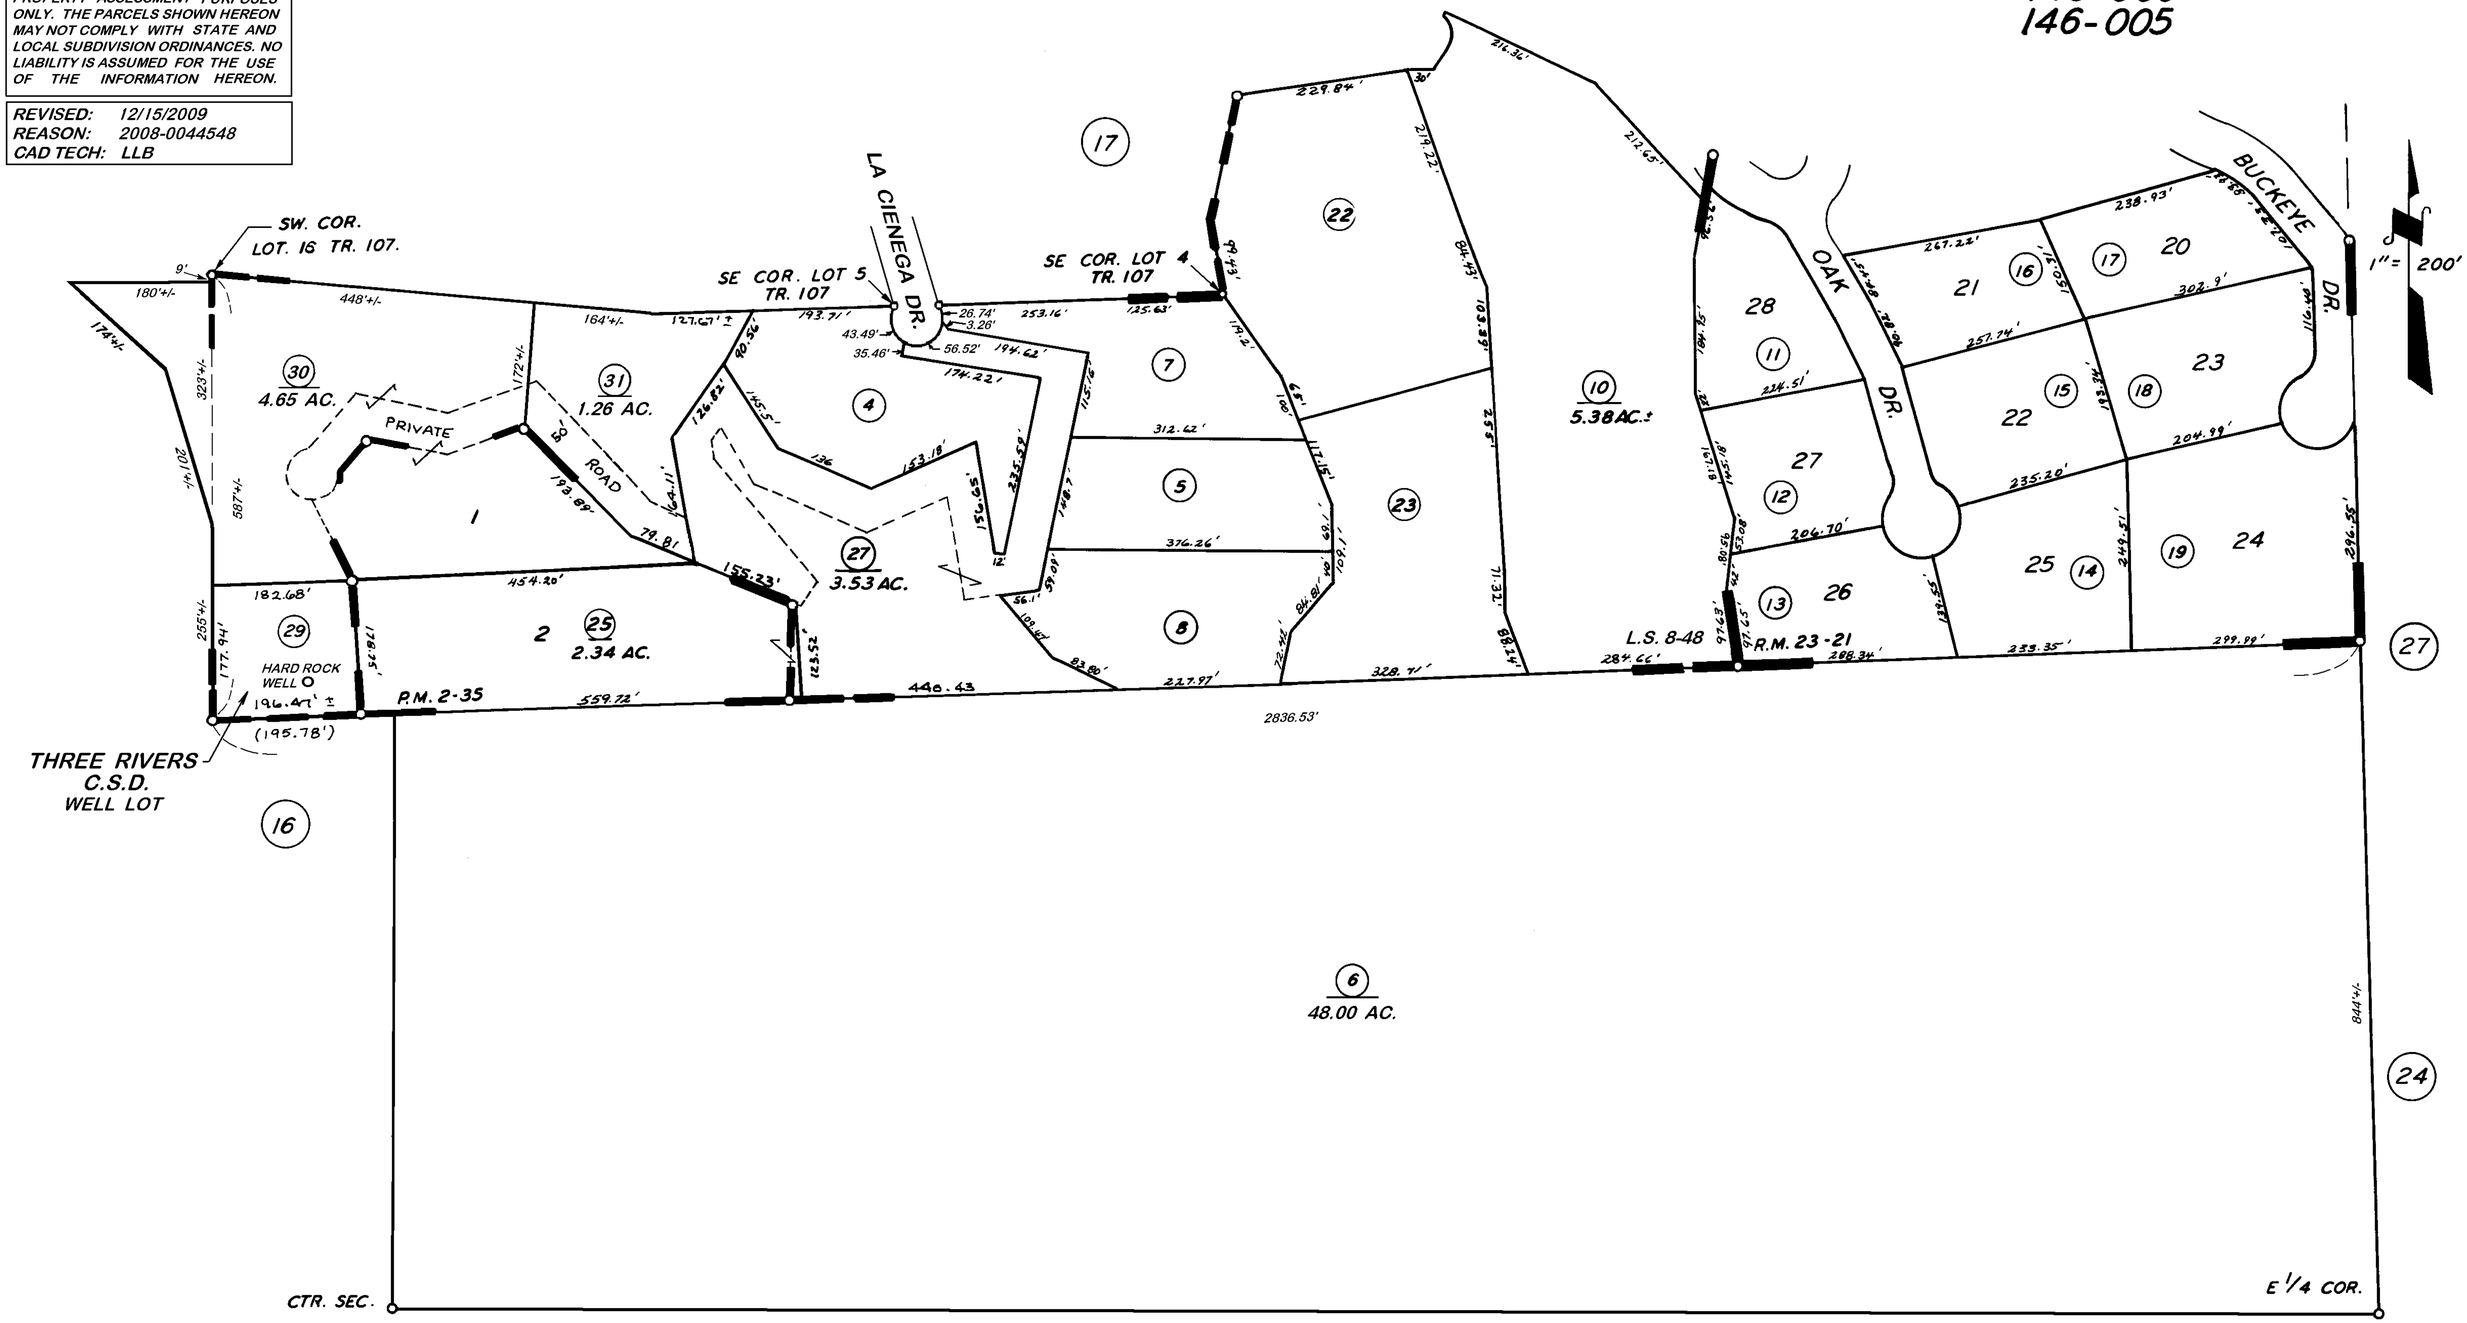

POR. TRACT NO. 350, R.M. 23-21
PARCEL MAP NO. 135, P.M. 2-35
POR. RECORD OF SURVEY, L.S. 8-48

14

VICINITY OF THREE RIVERS
ASSESSOR'S MAPS BK. 069, PG. 15
COUNTY OF TULARE, CALIF.

NOTE — ASSESSOR'S BLOCK NUMBERS SHOWN IN ELLIPSES
ASSESSOR'S PARCEL NUMBERS SHOWN IN CIRCLES