POR. N½& S ½ SEC. 8, T.17S., R.29E., M.D.B & M.

TAX CODE AREA 146-009

69-23

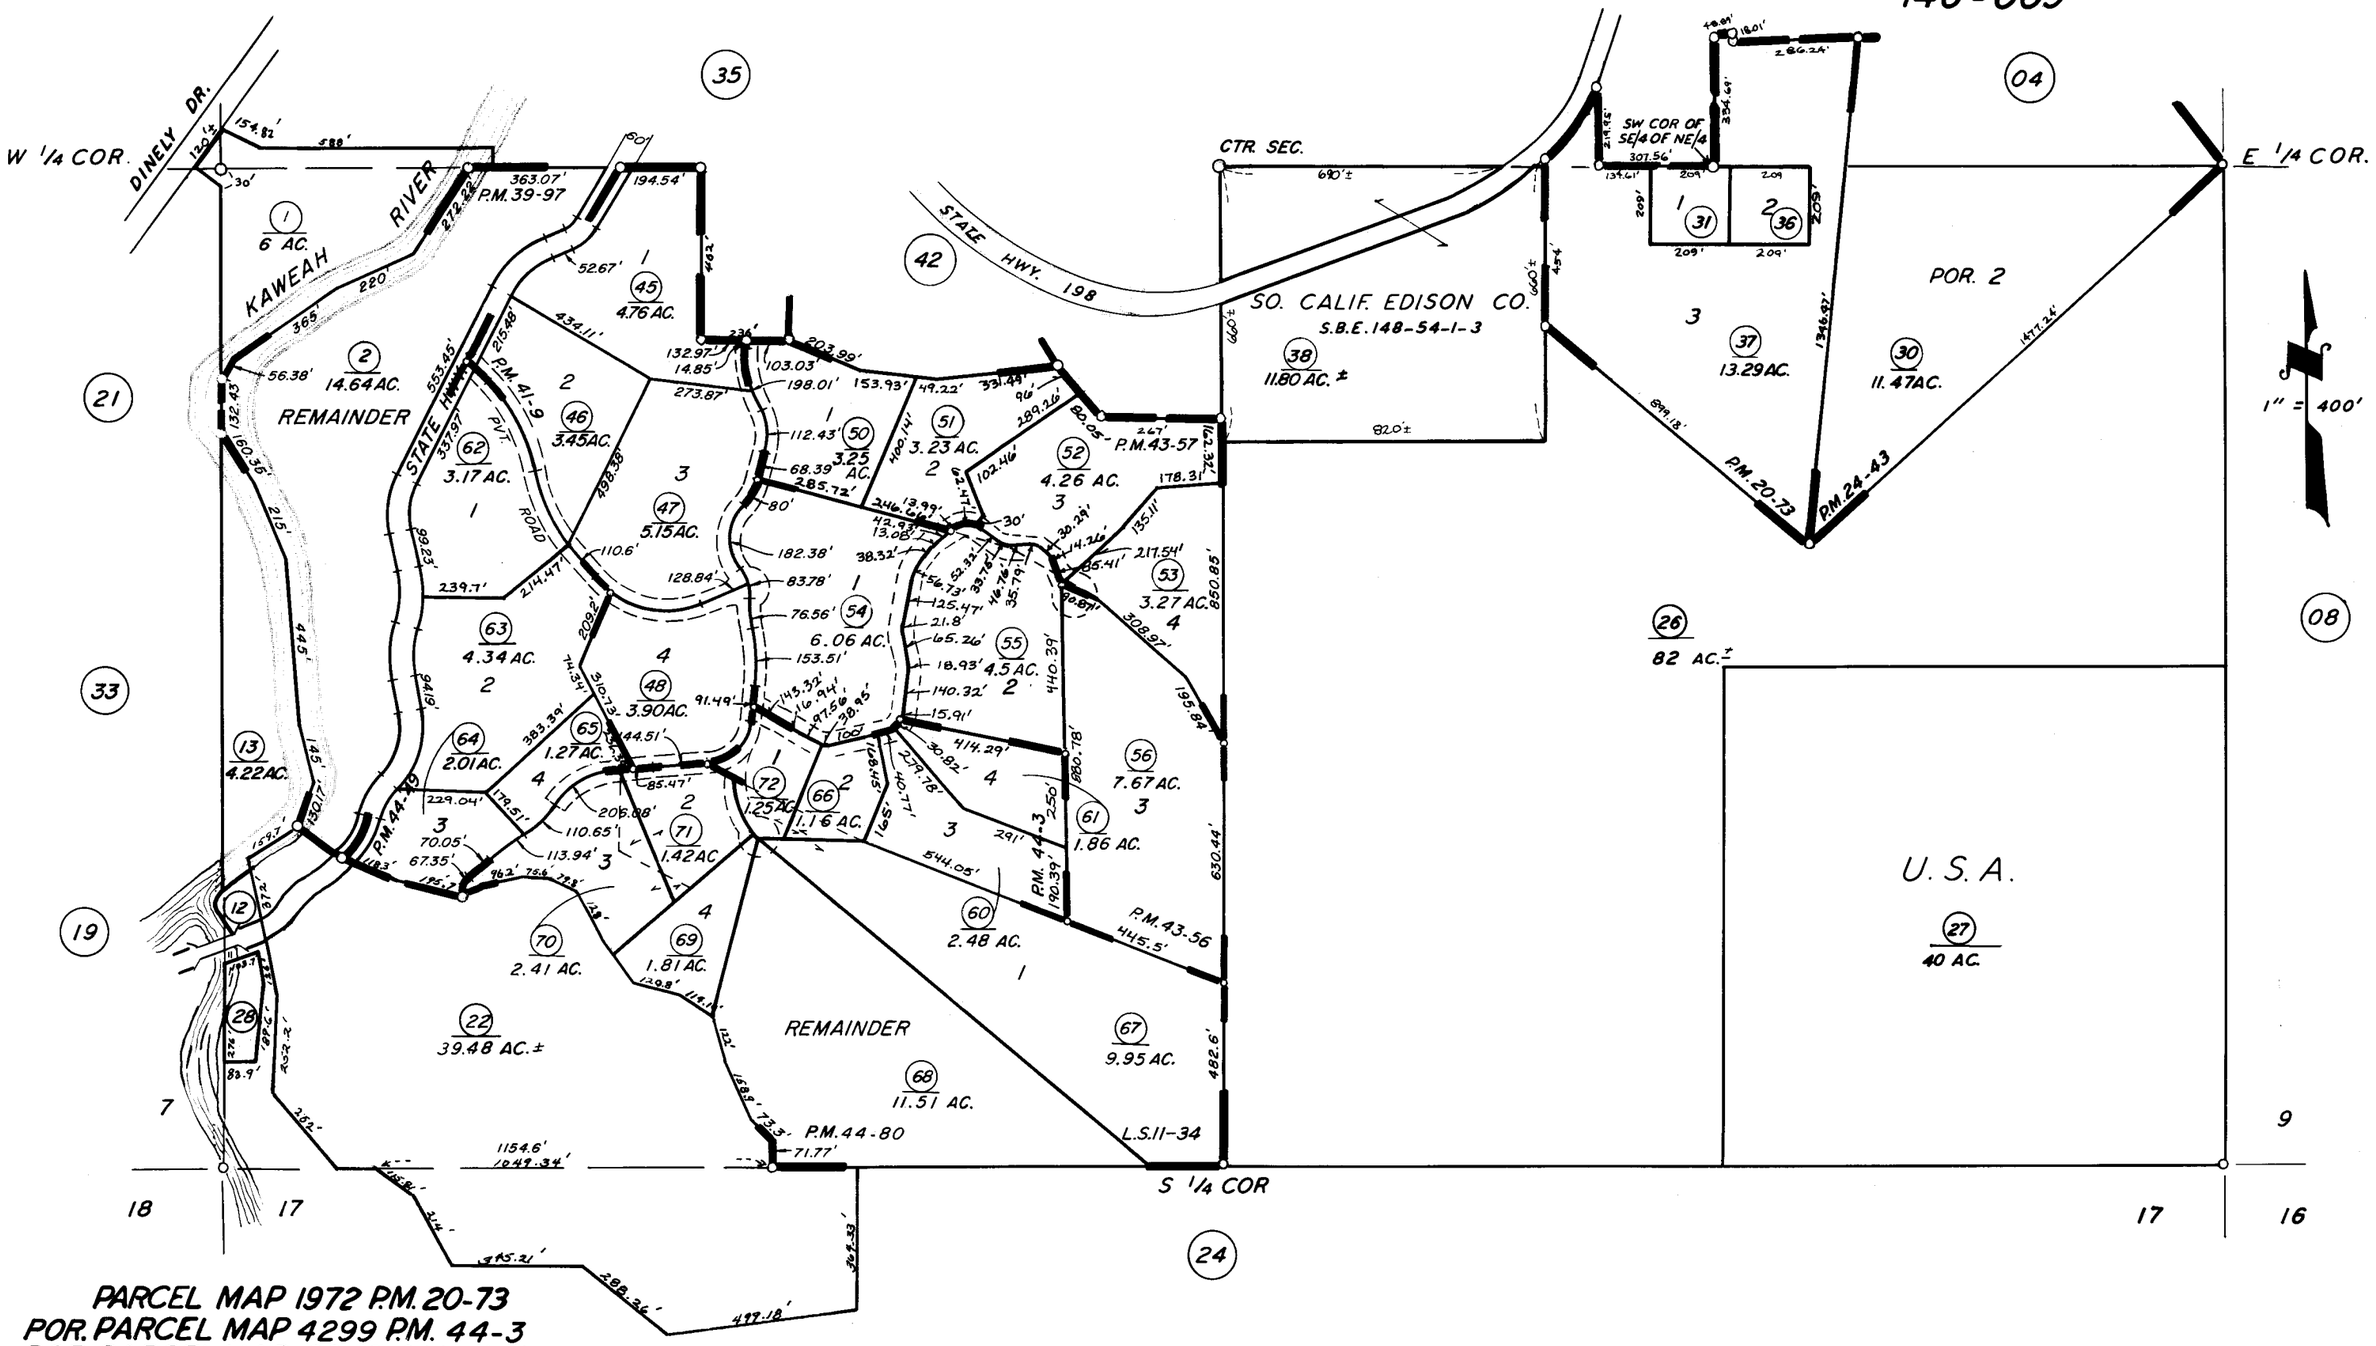

PARCEL MAP 1972 P.M. 20-73
POR. PARCEL MAP 4299 P.M. 44-3
POR. PARCEL MAP 2342 P.M. 24-43
RECORD OF SURVEY L.S. 11-34
PARCEL MAP 4375 P.M. 44-80
POR. PARCEL MAP 4005 P.M. 41-9
PARCEL MAP 4252 P.M. 43-56
PARCEL MAP 4253 P.M. 43-57

PARCEL MAP 4345 P.M. 44-49

ASSESSOR'S MAPS BK. 69, PG. 23.

COUNTY OF TULARE, CALIF.

NOTE — ASSESSOR'S BLOCK NUMBERS SHOWN IN ELLIPSES
ASSESSOR'S PARCEL NUMBERS SHOWN IN CIRCLES