DISCLAIMER

THIS MAP WAS PREPARED FOR LOCAL PROPERTY ASSESSMENT PURPOSES ONLY AND THE PARCELS SHOWN HEREON MAY NOT COMPLY WITH STATE AND LOCAL SUBDIVISION ORDINANCES, AND NO LIABILITY IS ASSUMED FOR THE USE OF THE INFORMATION SHOWN HEREON.

SEC. 17 & 18, T.17S., R.29E., M.D.B.& M.

Tax Area Code 069–24

146–002
146–009

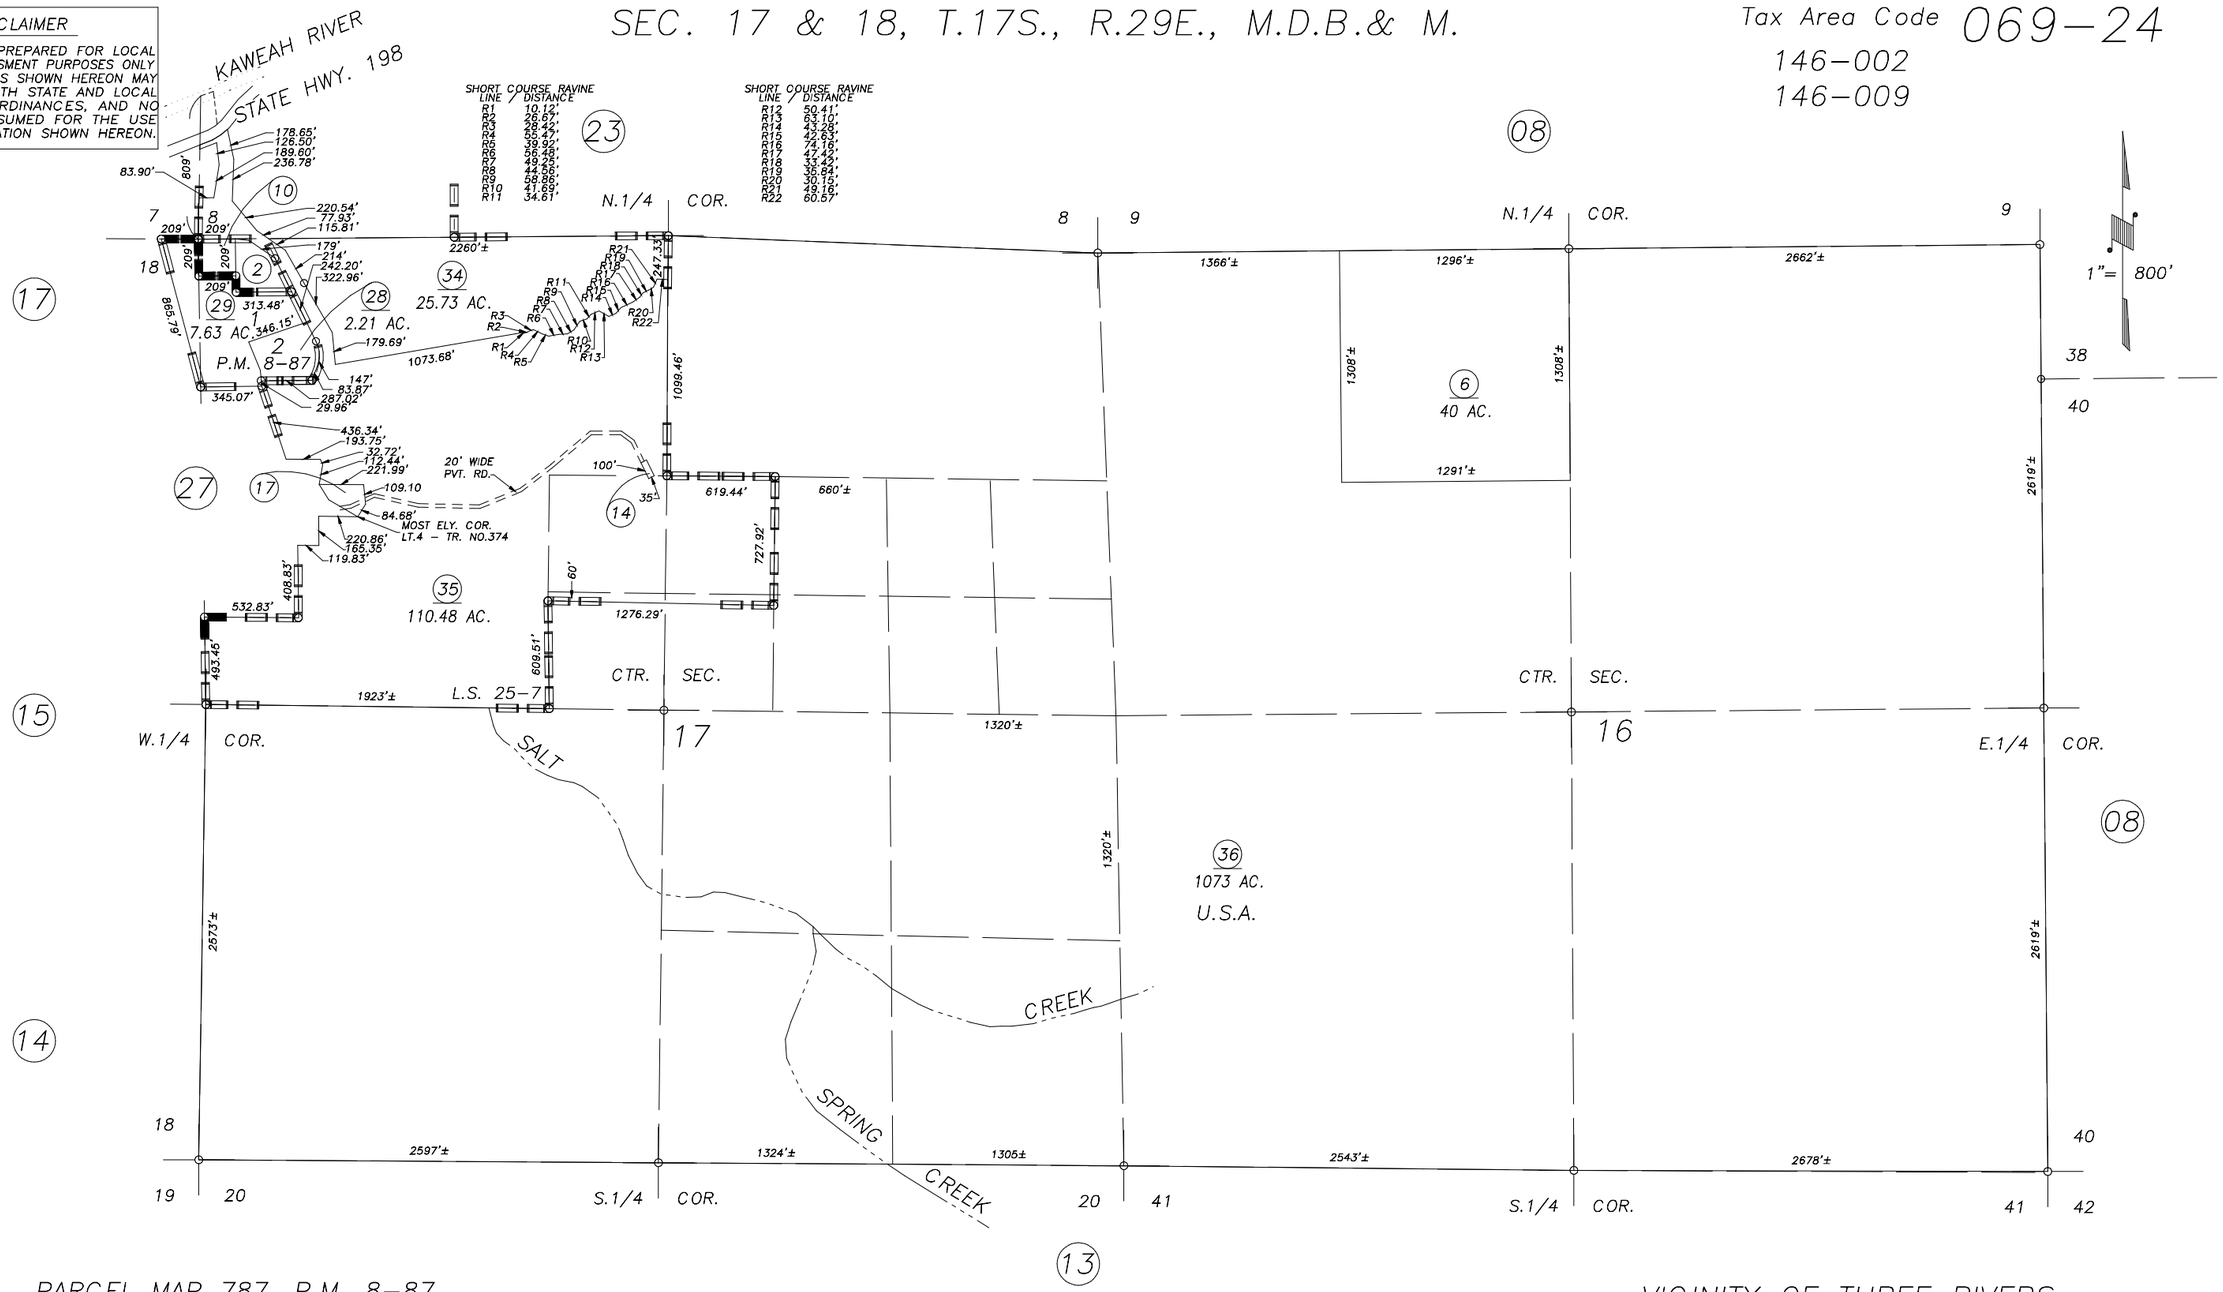

REVISION	DATE	TECH
2001–0040866	02/06/2002	RJL

PARCEL MAP 787, P.M. 8–87
POR. RECORD OF SURVEY, L.S. 25–7

VICINITY OF THREE RIVERS
ASSESSOR'S MAPS BK. 069 , PG. 24 .
COUNTY OF TULARE, CALIF.

NOTE: Assessor's Block Numbers Shown in Ellipses
Assessor's Parcel Numbers Shown in Circles

01/02