DISCLAIMER

THIS MAP WAS PREPARED FOR LOCAL PROPERTY ASSESSMENT PURPOSES ONLY AND THE PARCELS SHOWN HEREON MAY NOT COMPLY WITH STATE AND LOCAL SUBDIVISION ORDINANCES, AND NO LIABILITY IS ASSUMED FOR THE USE OF THE INFORMATION SHOWN HEREON.

SEC S. 17 & 18, T.17S., R.29E., M.D.B.&M.

Tax Area Codes 069–24
146–002
146–009

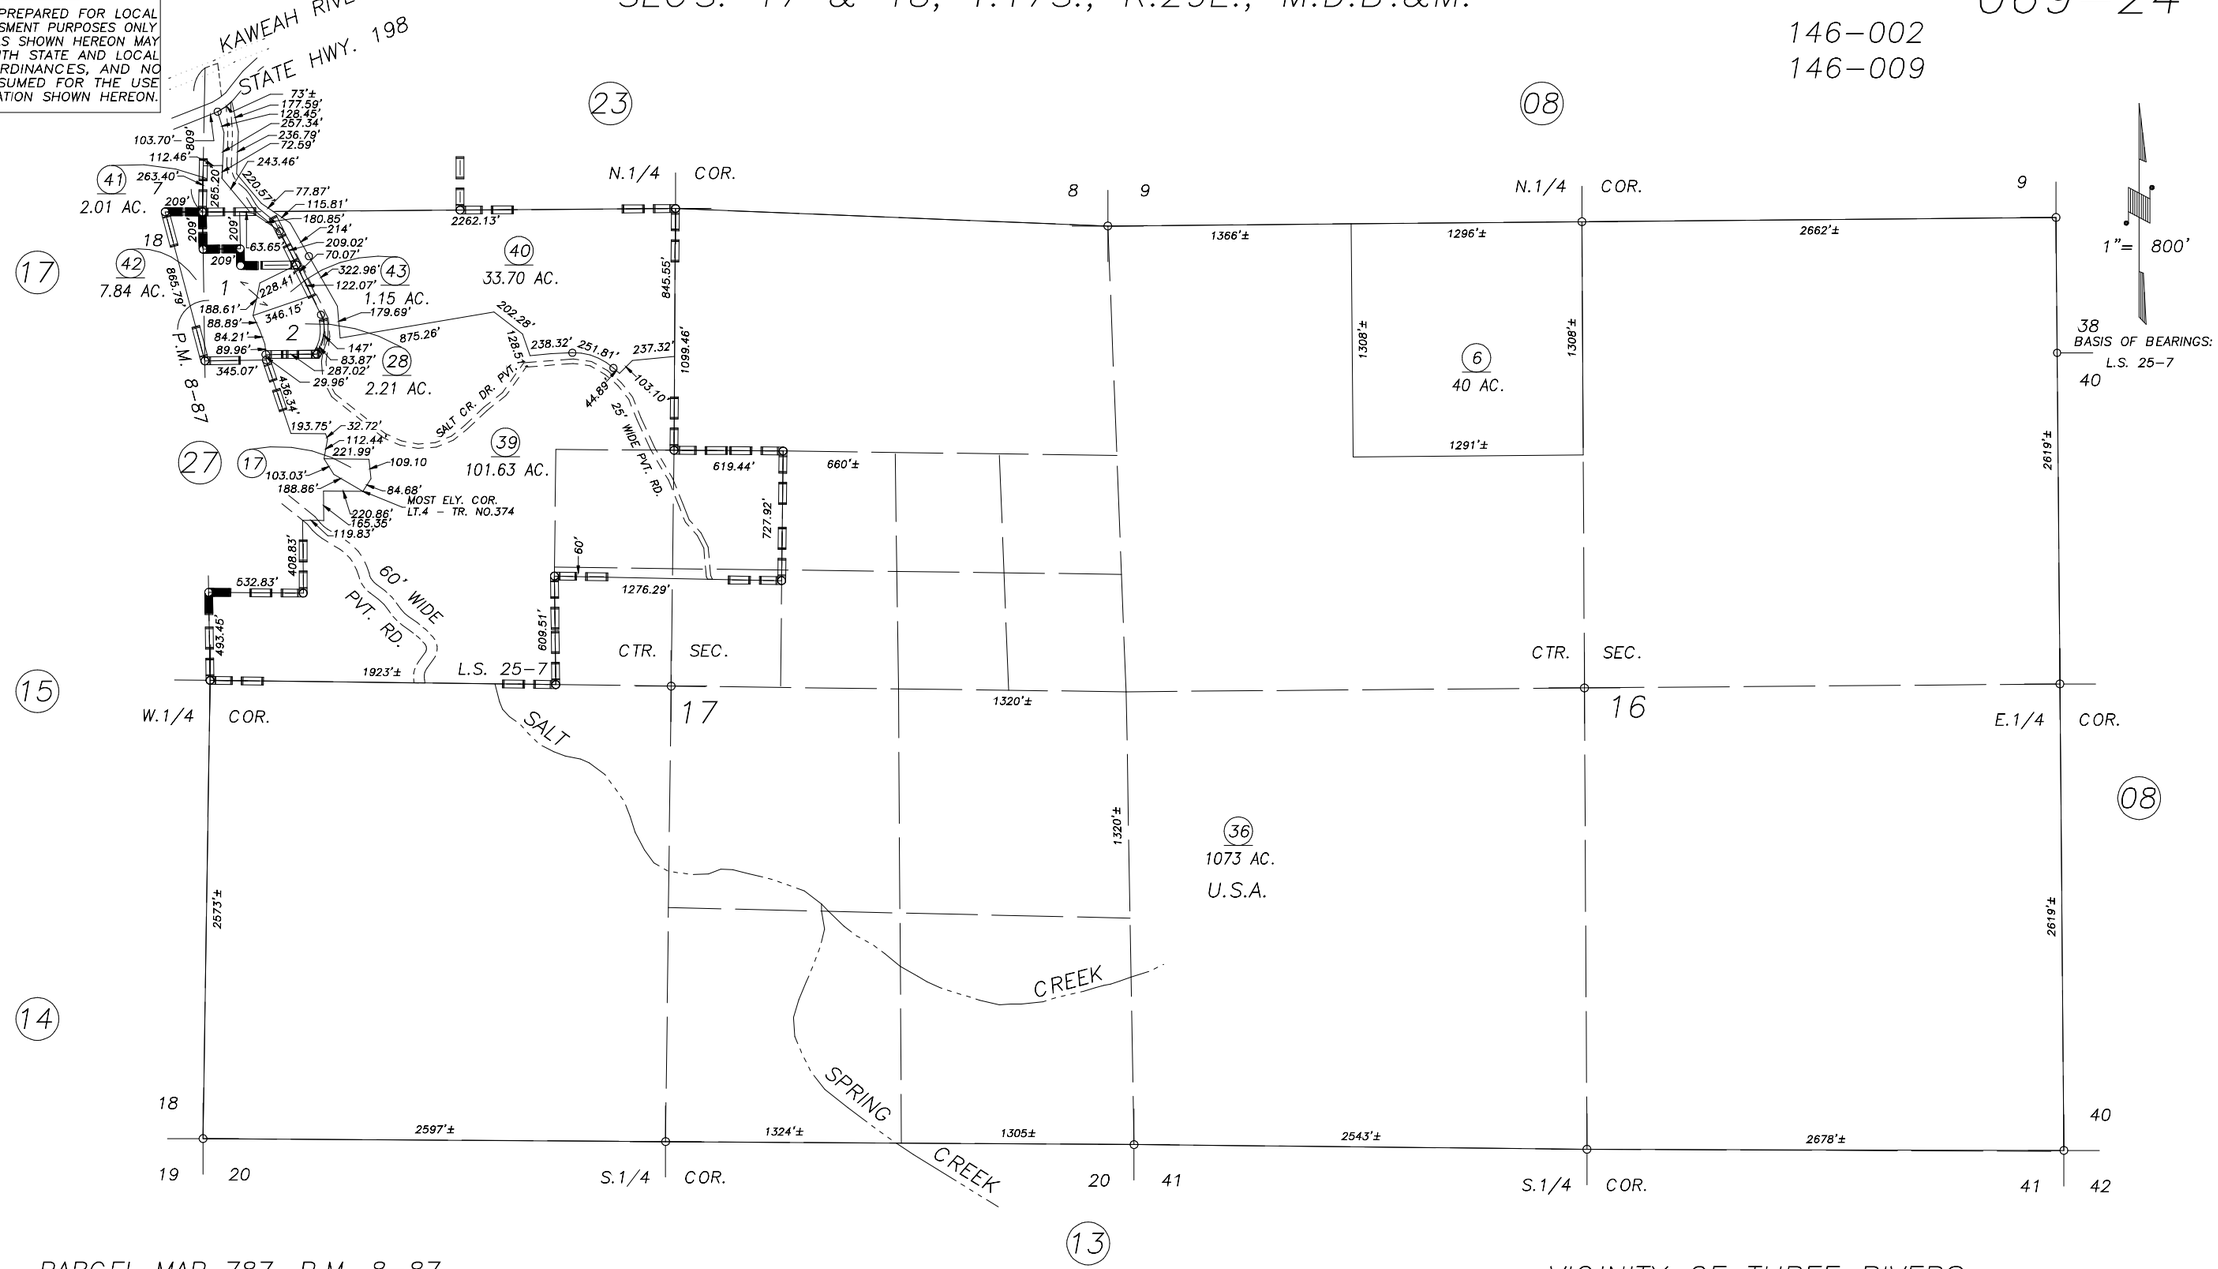

PARCEL MAP 787, P.M. 8–87
POR. RECORD OF SURVEY, L.S. 25–7

VICINITY OF THREE RIVERS
ASSESSOR'S MAPS BK.069 , PG.24
COUNTY OF TULARE, CALIFORNIA, U.S.A.

NOTE: Assessor's Parcel Numbers Shown in Circles (1)
Assessor's Block Numbers Shown in Elipses (123)

REVISION	DATE	TECH
2011–0076013	06/08/2012	RLW