DISCLAIMER

THIS MAP WAS PREPARED FOR LOCAL PROPERTY ASSESSMENT PURPOSES ONLY. THE PARCELS SHOWN HEREON MAY NOT COMPLY WITH STATE AND LOCAL SUBDIVISION ORDINANCES. NO LIABILITY IS ASSUMED FOR THE USE OF THE INFORMATION HEREON.

REVISED: 08/18/2011
REASON: 1996-0065448
CAD TECH: CBT

POR. OF NW 1/4 SEC. 17, T.17S., R.29E., M.D.B. & M.

TAX CODE AREA 146-009

69-27

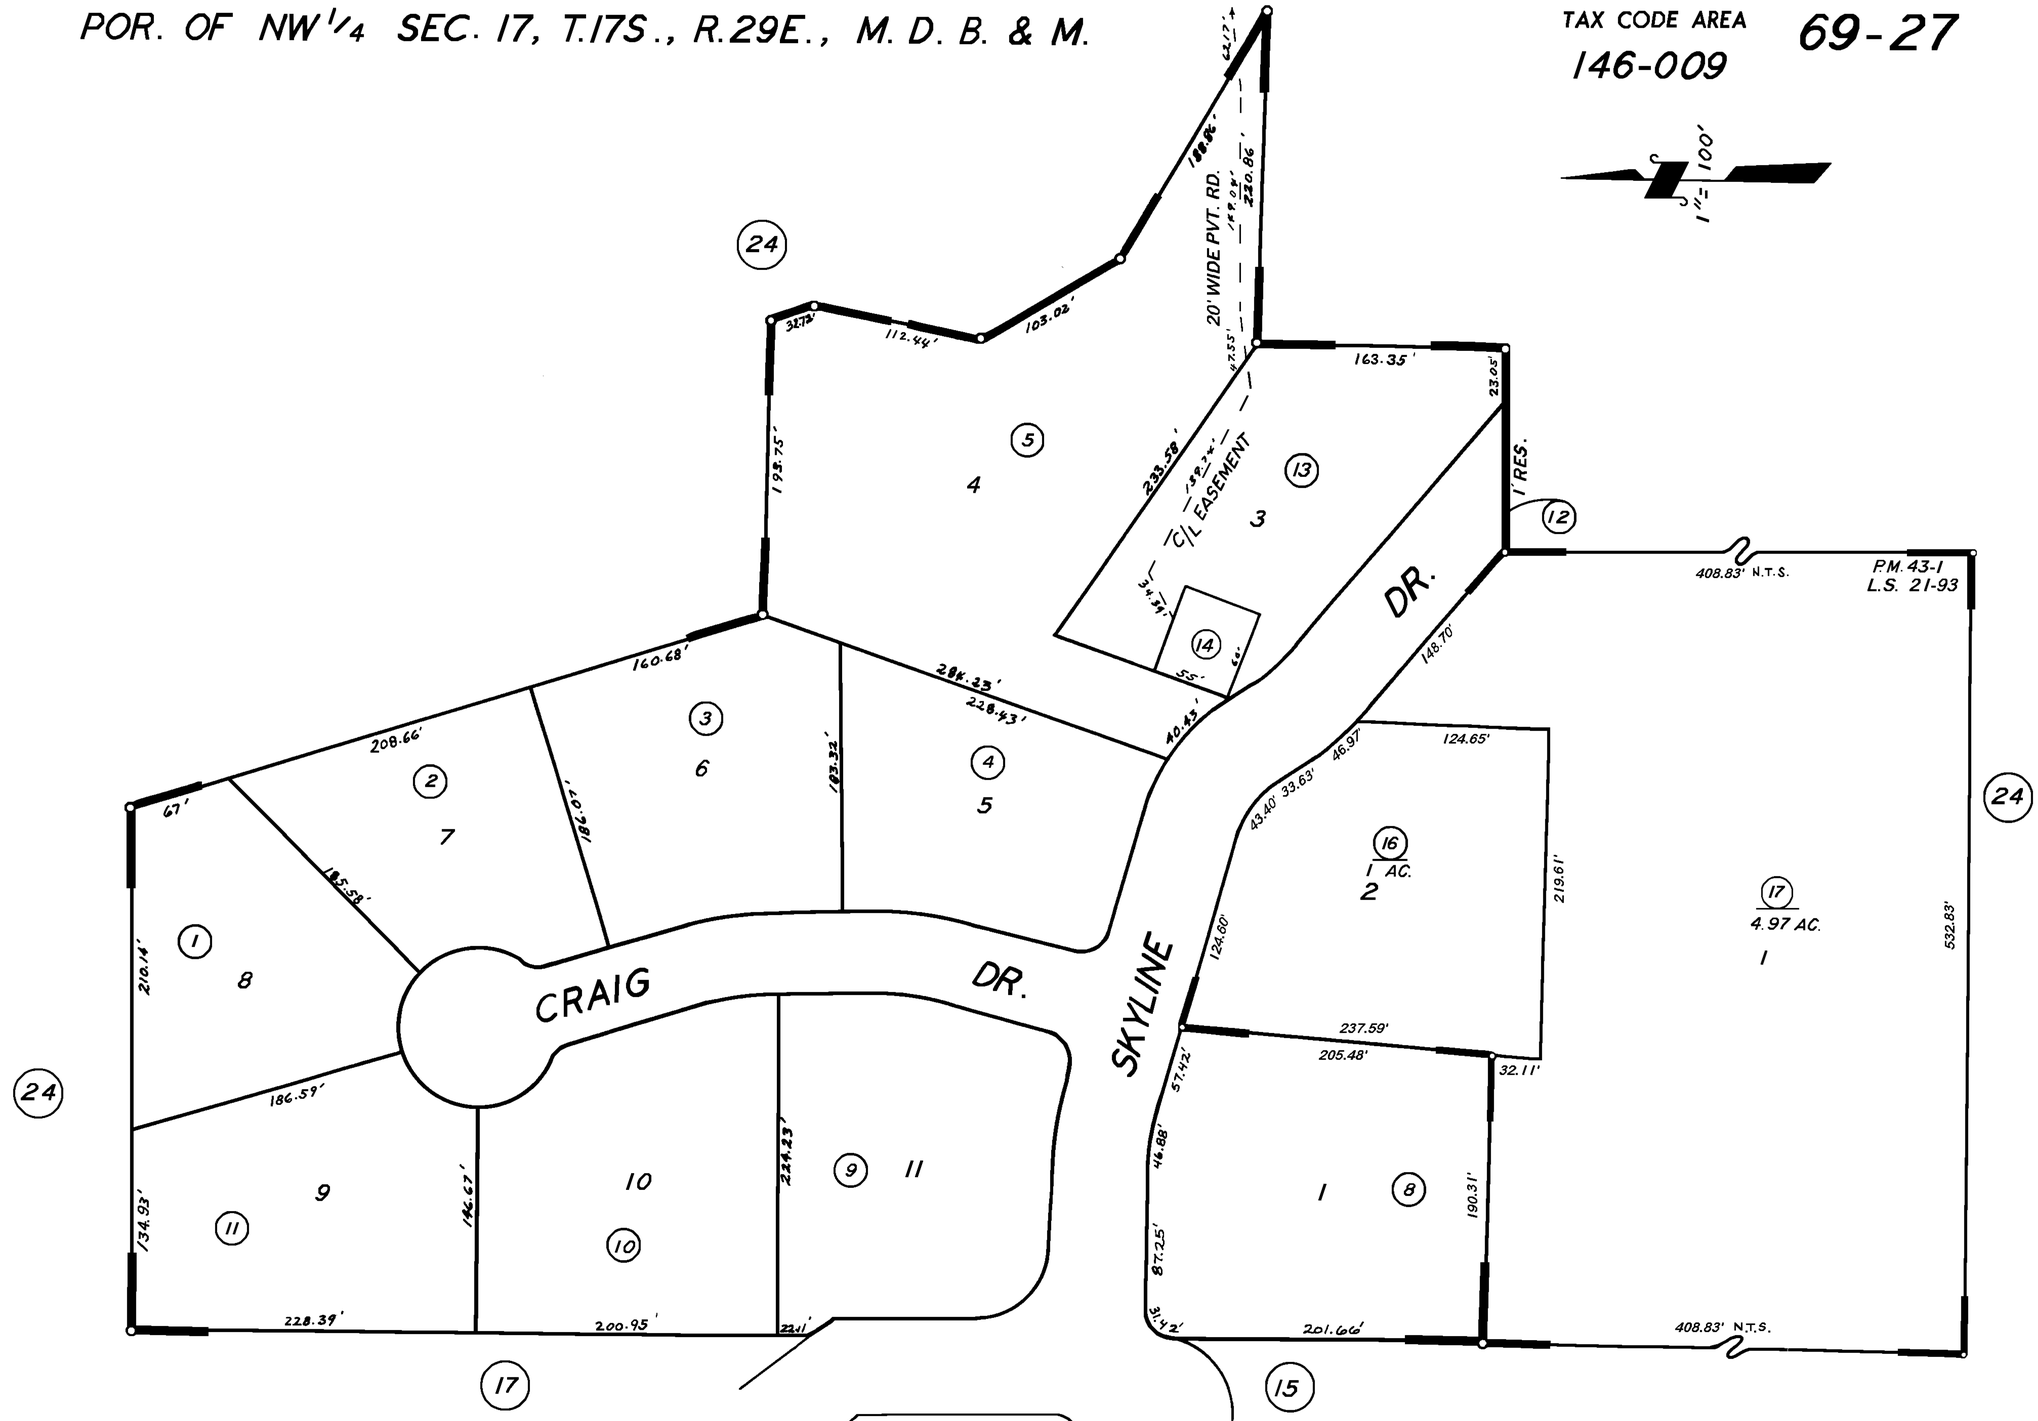

TR. NO. 374, R.M. 23-59
PARCEL MAP 4197, P.M. 43-1
RECORD OF SURVEY, L.S. 21-93

ASSESSOR'S MAPS BK. 69, PG. 27.
COUNTY OF TULARE, CALIF.

NOTE — ASSESSOR'S BLOCK NUMBERS SHOWN IN ELLIPSES
ASSESSOR'S PARCEL NUMBERS SHOWN IN CIRCLES