DISCLAIMER

THIS MAP WAS PREPARED FOR LOCAL PROPERTY ASSESSMENT PURPOSES ONLY. THE PARCELS SHOWN HEREON MAY NOT COMPLY WITH STATE AND LOCAL SUBDIVISION ORDINANCES. NO LIABILITY IS ASSUMED FOR THE USE OF THE INFORMATION HEREON.

REVISED: 02/27/2013
REASON: ADJ. PG. UPDATE
CAD TECH: LLB

POR. NE¼ OF SW¼ OF SEC. 8, T.17S., R.29E., M.D.B.&M.

TAX CODE AREA 146-009

069-42

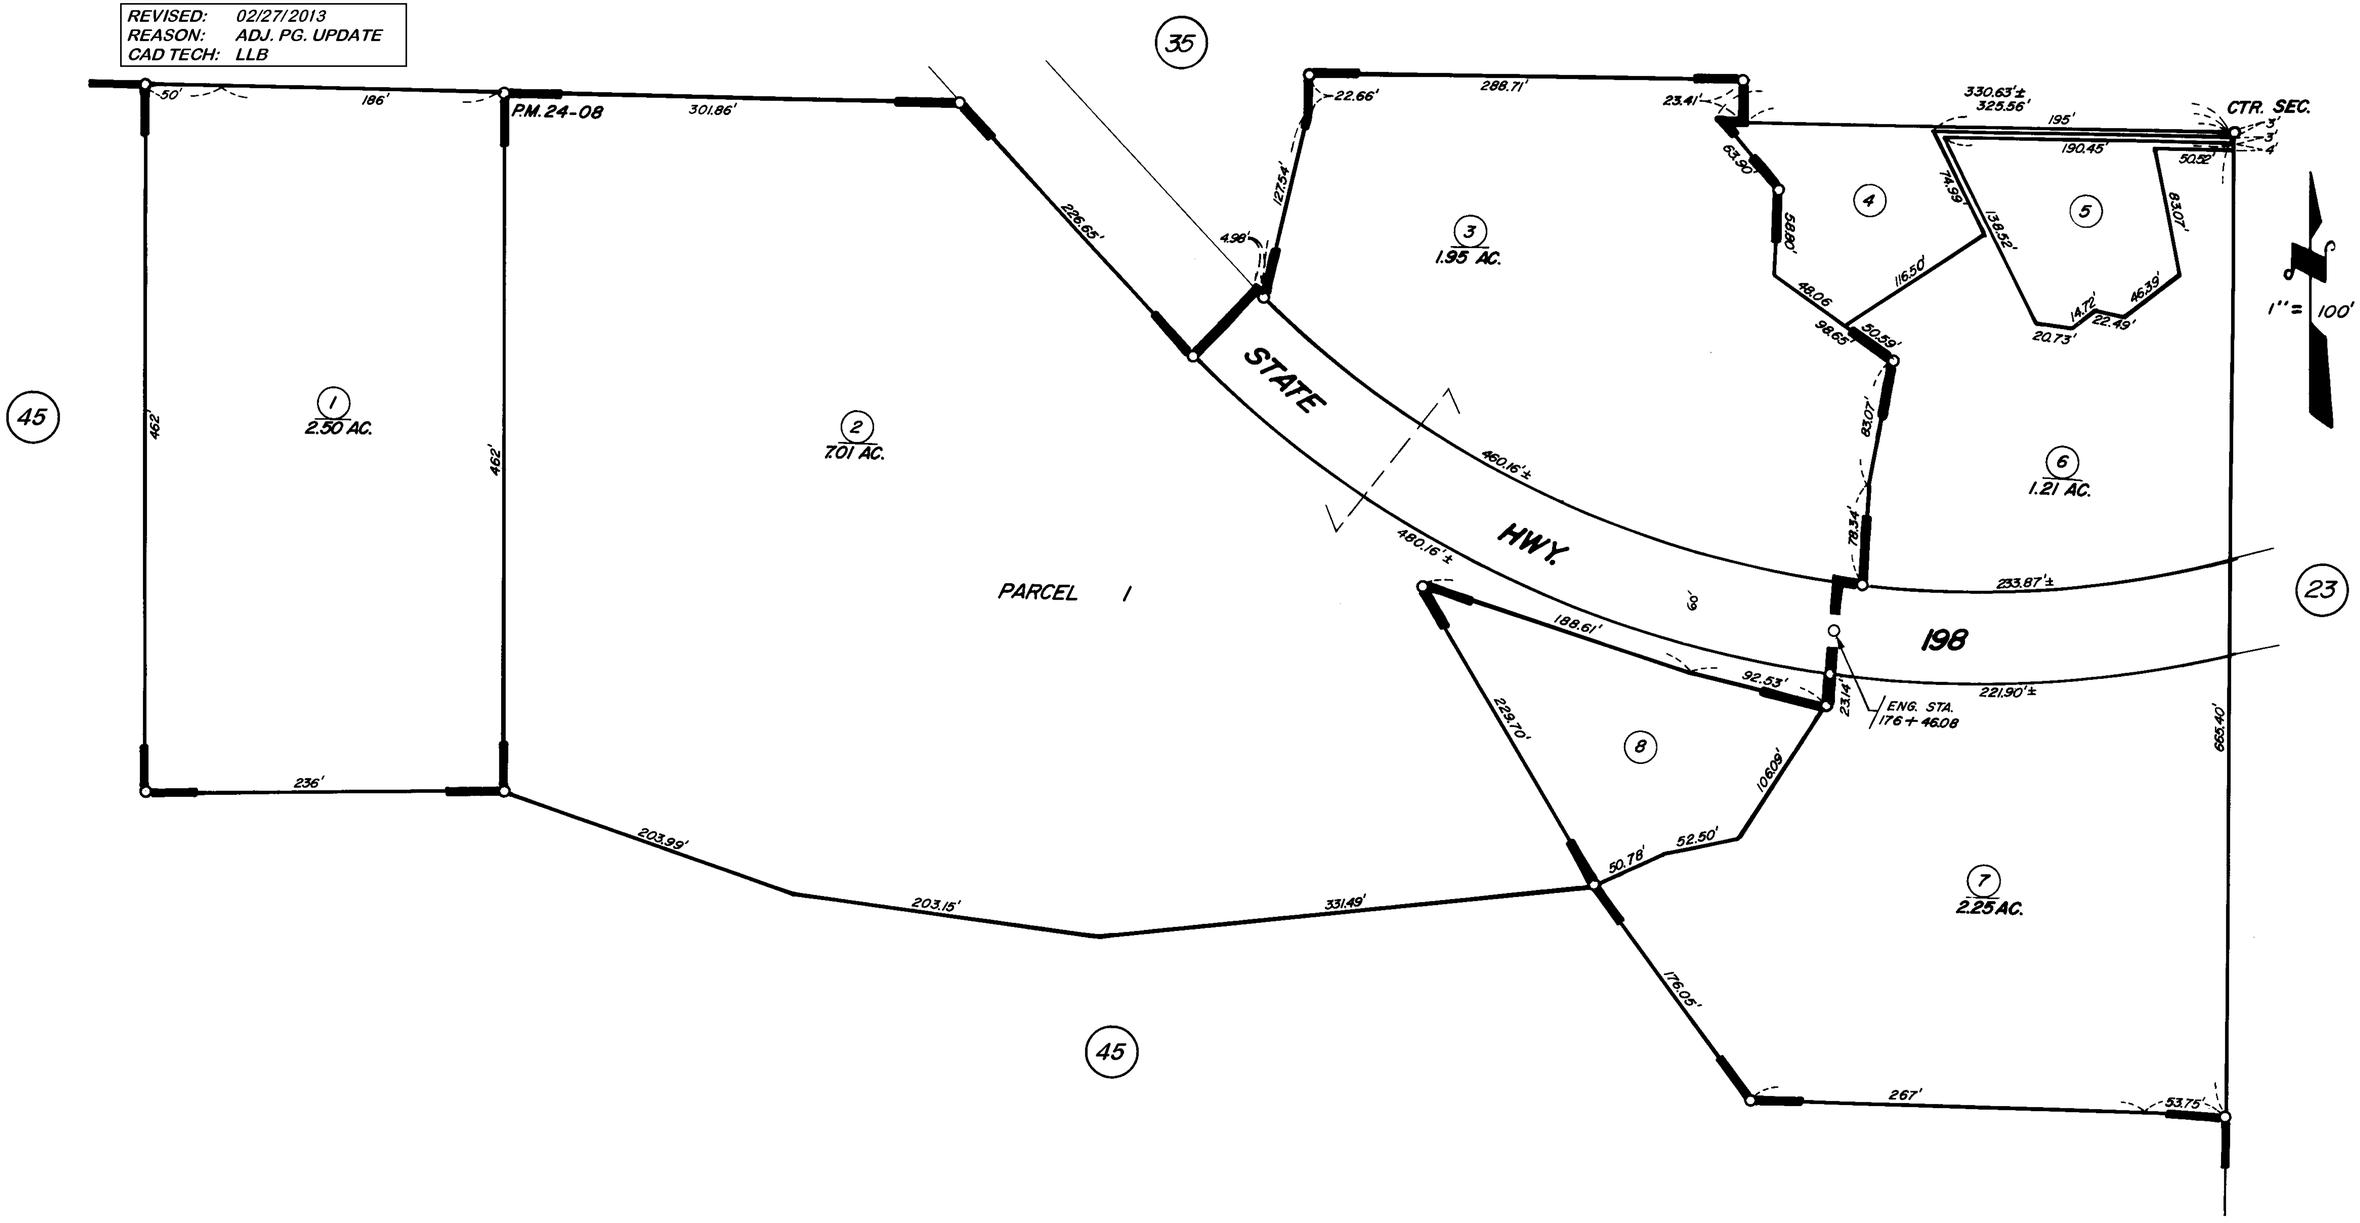

POR. PARCEL MAP 2307, P.M. 24-08

VICINITY OF THREE RIVERS
ASSESSOR'S MAPS BK. 069, PG. 42
COUNTY OF TULARE, CALIF.

NOTE — ASSESSOR'S BLOCK NUMBERS SHOWN IN ELLIPSES
ASSESSOR'S PARCEL NUMBERS SHOWN IN CIRCLES