DISCLAIMER

THIS MAP WAS PREPARED FOR LOCAL PROPERTY ASSESSMENT PURPOSES ONLY AND THE PARCELS SHOWN HEREON MAY NOT COMPLY WITH STATE AND LOCAL SUBDIVISION ORDINANCES, AND NO LIABILITY IS ASSUMED FOR THE USE OF THE INFORMATION SHOWN HEREON.

POR. S1/2 SEC.31, T.17S., R.29E., M.D.B.&M.

Tax Area Codes 069–44
146–002

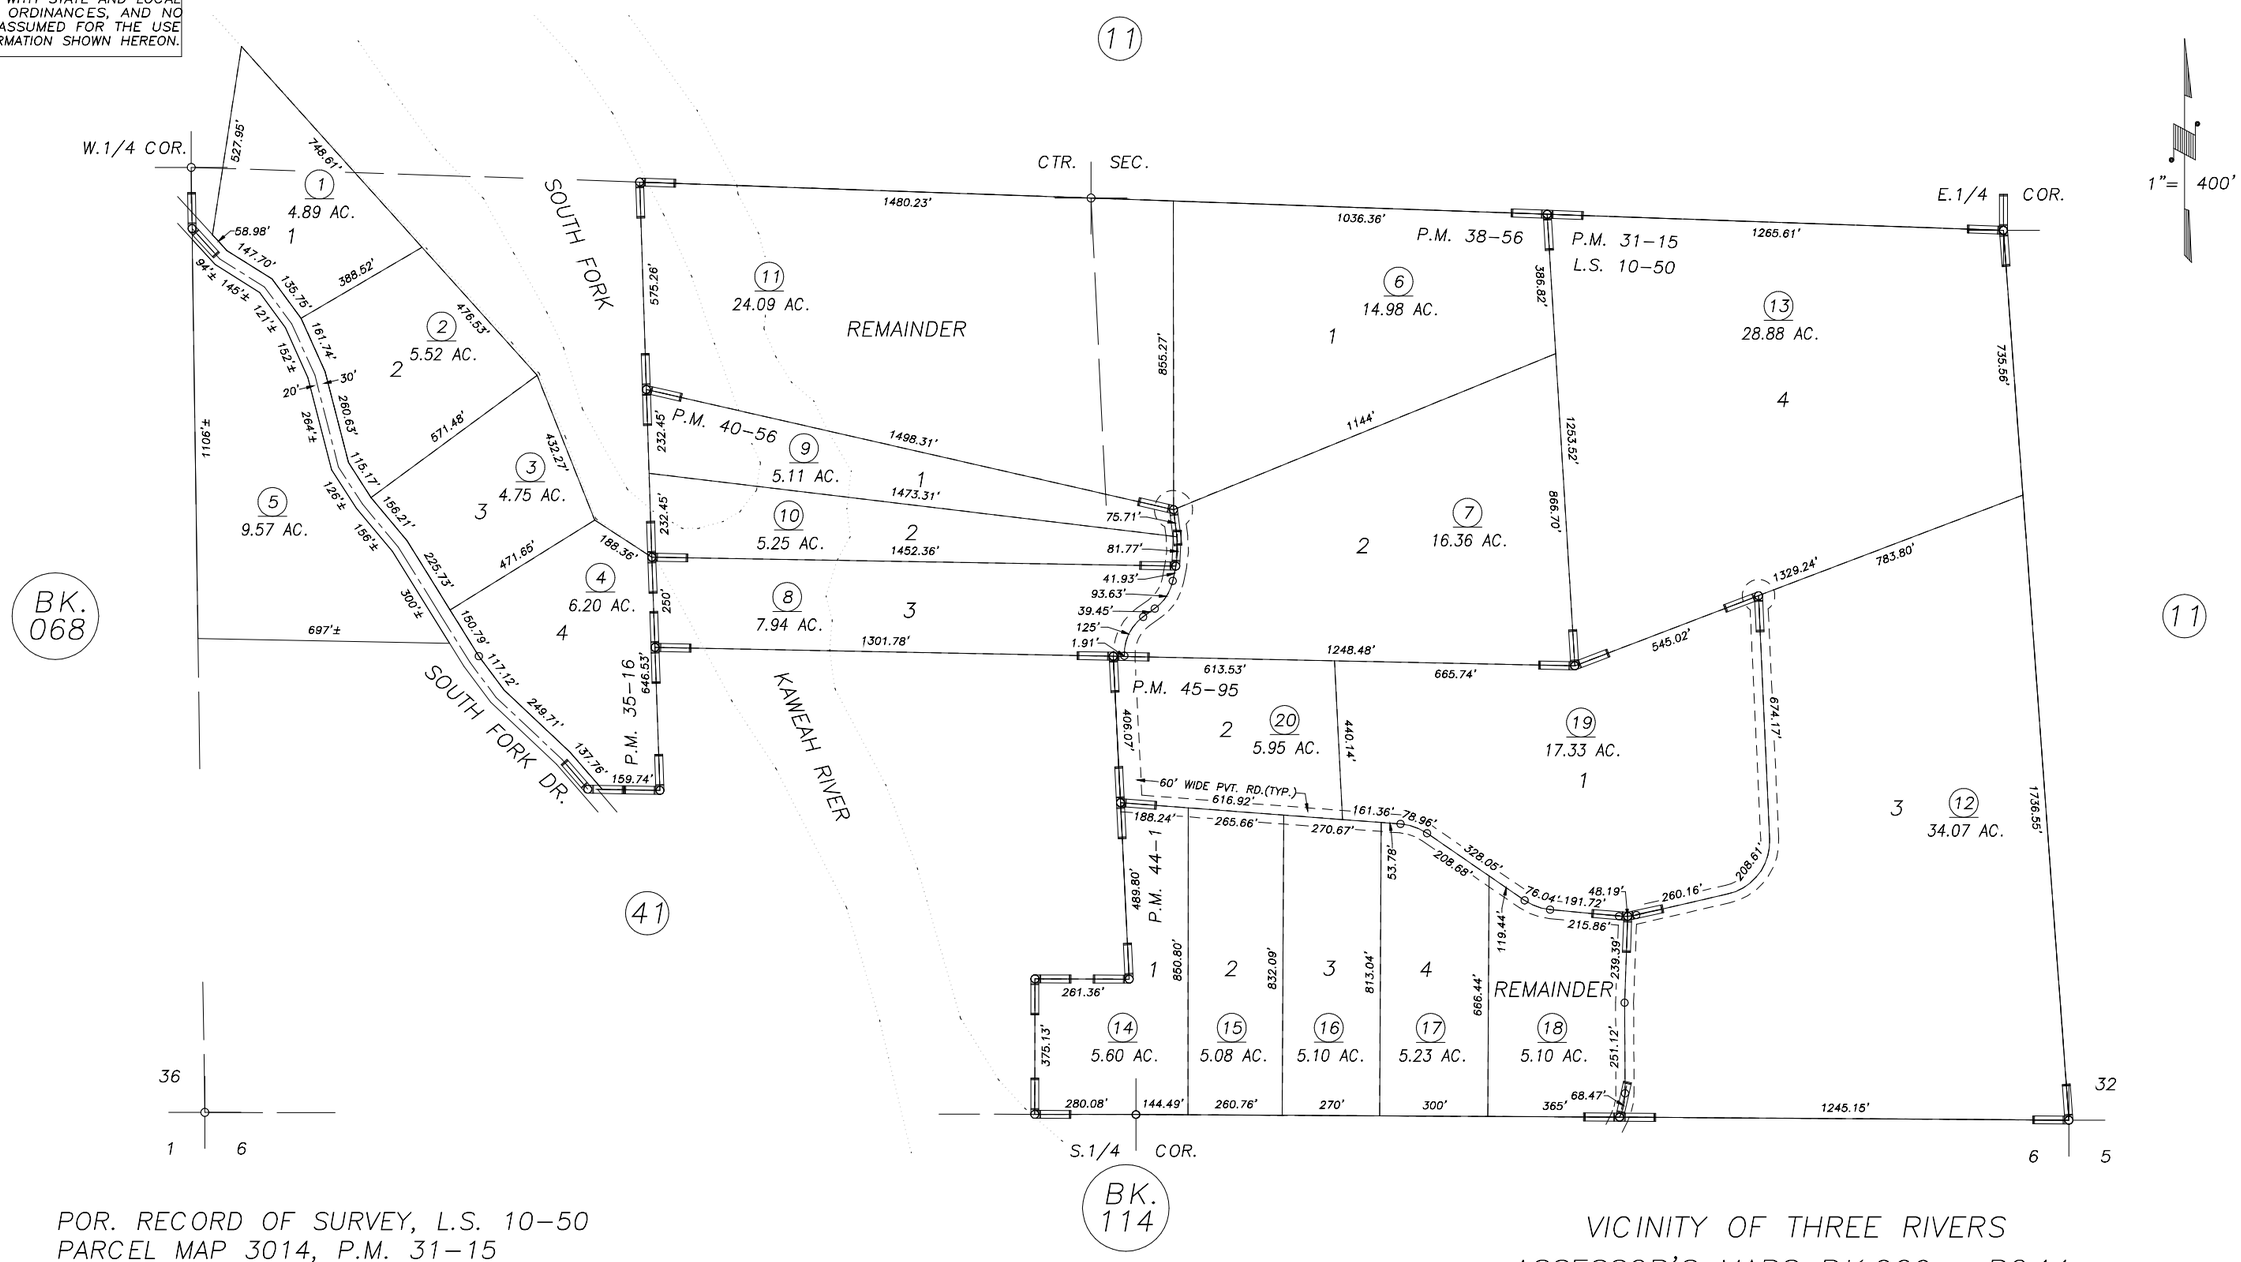

POR. RECORD OF SURVEY, L.S. 10–50
PARCEL MAP 3014, P.M. 31–15
POR. PARCEL MAP 3414, P.M. 35–16
PARCEL MAP 3753, P.M. 38–56
PARCEL MAP 3952, P.M. 40–56
PARCEL MAP 4297, P.M. 44–1
PARCEL MAP 4490, P.M. 45–95

VICINITY OF THREE RIVERS
ASSESSOR'S MAPS BK.069 , PG.44
COUNTY OF TULARE, CALIFORNIA, U.S.A.

NOTE: Assessor's Parcel Numbers Shown in Circles (1)
Assessor's Block Numbers Shown in Elipses (123)

REVISION	DATE	TECH
2001–0040909	02/04/2003	SU