S1/2 OF SW1/4 SEC.8, T.17S., R.29E., M.D.B.&M.

Tax Area Codes 069–46
146–009

DISCLAIMER

THIS MAP WAS PREPARED FOR LOCAL PROPERTY ASSESSMENT PURPOSES ONLY AND THE PARCELS SHOWN HEREON MAY NOT COMPLY WITH STATE AND LOCAL SUBDIVISION ORDINANCES, AND NO LIABILITY IS ASSUMED FOR THE USE OF THE INFORMATION SHOWN HEREON.

NOTICE OF RESCISSION

THIS MAP WAS RESCINDED ON 06/20/2013 BACK TO 02/27/2013 BY ORDER OF THE CADASTRAL SUPERVISOR TO REMOVE APNS 069–460–003 & 004 & ADD TO APNS 069–450–011 & 012 ALLOWING BOTH PARCELS TO REMAIN IN THEIR CURRENT CONFIGURATIONS.

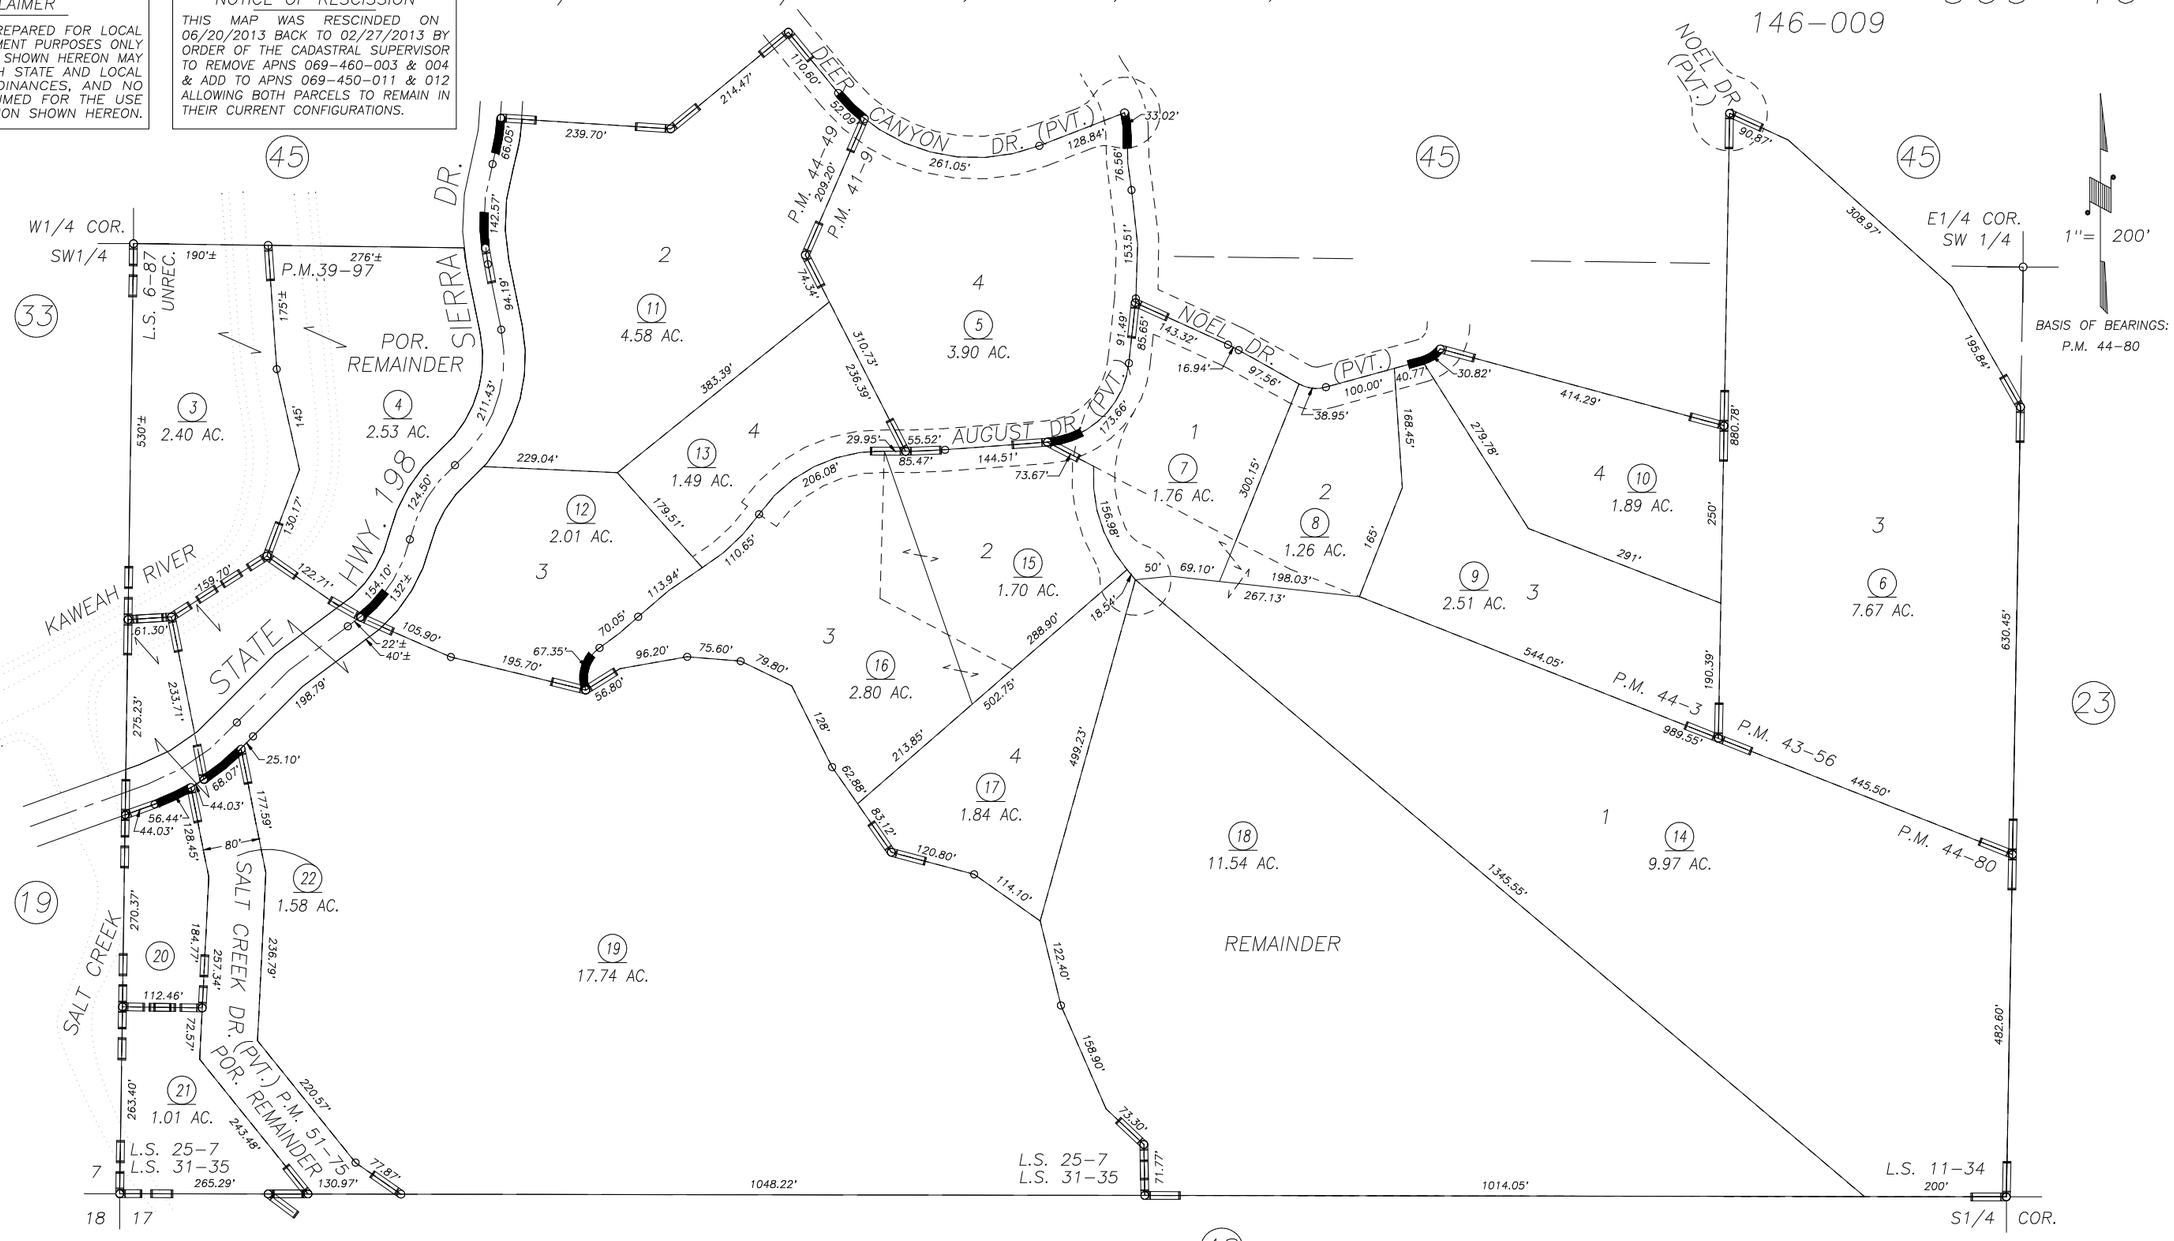

POR. 1928 WHITE SURVEY, UNREC.
POR RECORD OF SURVEY, L.S. 6–87
POR. RECORD OF SURVEY, L.S. 11–34
POR. PARCEL MAP NO. 3893, P.M. 39–97
POR. PARCEL MAP NO. 4005, P.M. 41–9
POR. PARCEL MAP NO. 4252, P.M. 43–56
PARCEL MAP NO. 4299, P.M. 44–3
POR. PARCEL MAP NO. 4345, P.M. 44–49
PARCEL MAP NO. 4375, P.M. 44–80
POR. RECORD OF SURVEY, L.S. 25–7
POR. RECORD OF SURVEY, L.S. 31–35
POR. PARCEL MAP NO. 5069, P.M. 51–75

VICINITY OF THREE RIVERS
ASSESSOR'S MAPS BK. 069 , PG. 46
COUNTY OF TULARE, CALIFORNIA, U.S.A.

NOTE: Assessor's Parcel Numbers Shown in Circles (1)
Assessor's Block Numbers Shown in Elipses (123)

REVISION	DATE	TECH
2012–0078027	02/27/2013	LLB