S1/2 SEC.13, T.18., R.23E., M.D.B.&M.

Tax Area Codes 072–05

153–115 153–116 153–117 153–118
153–057 153–059 153–065

DISCLAIMER

THIS MAP WAS PREPARED FOR LOCAL PROPERTY ASSESSMENT PURPOSES ONLY AND THE PARCELS SHOWN HEREON MAY NOT COMPLY WITH STATE AND LOCAL SUBDIVISION ORDINANCES, AND NO LIABILITY IS ASSUMED FOR THE USE OF THE INFORMATION SHOWN HEREON.

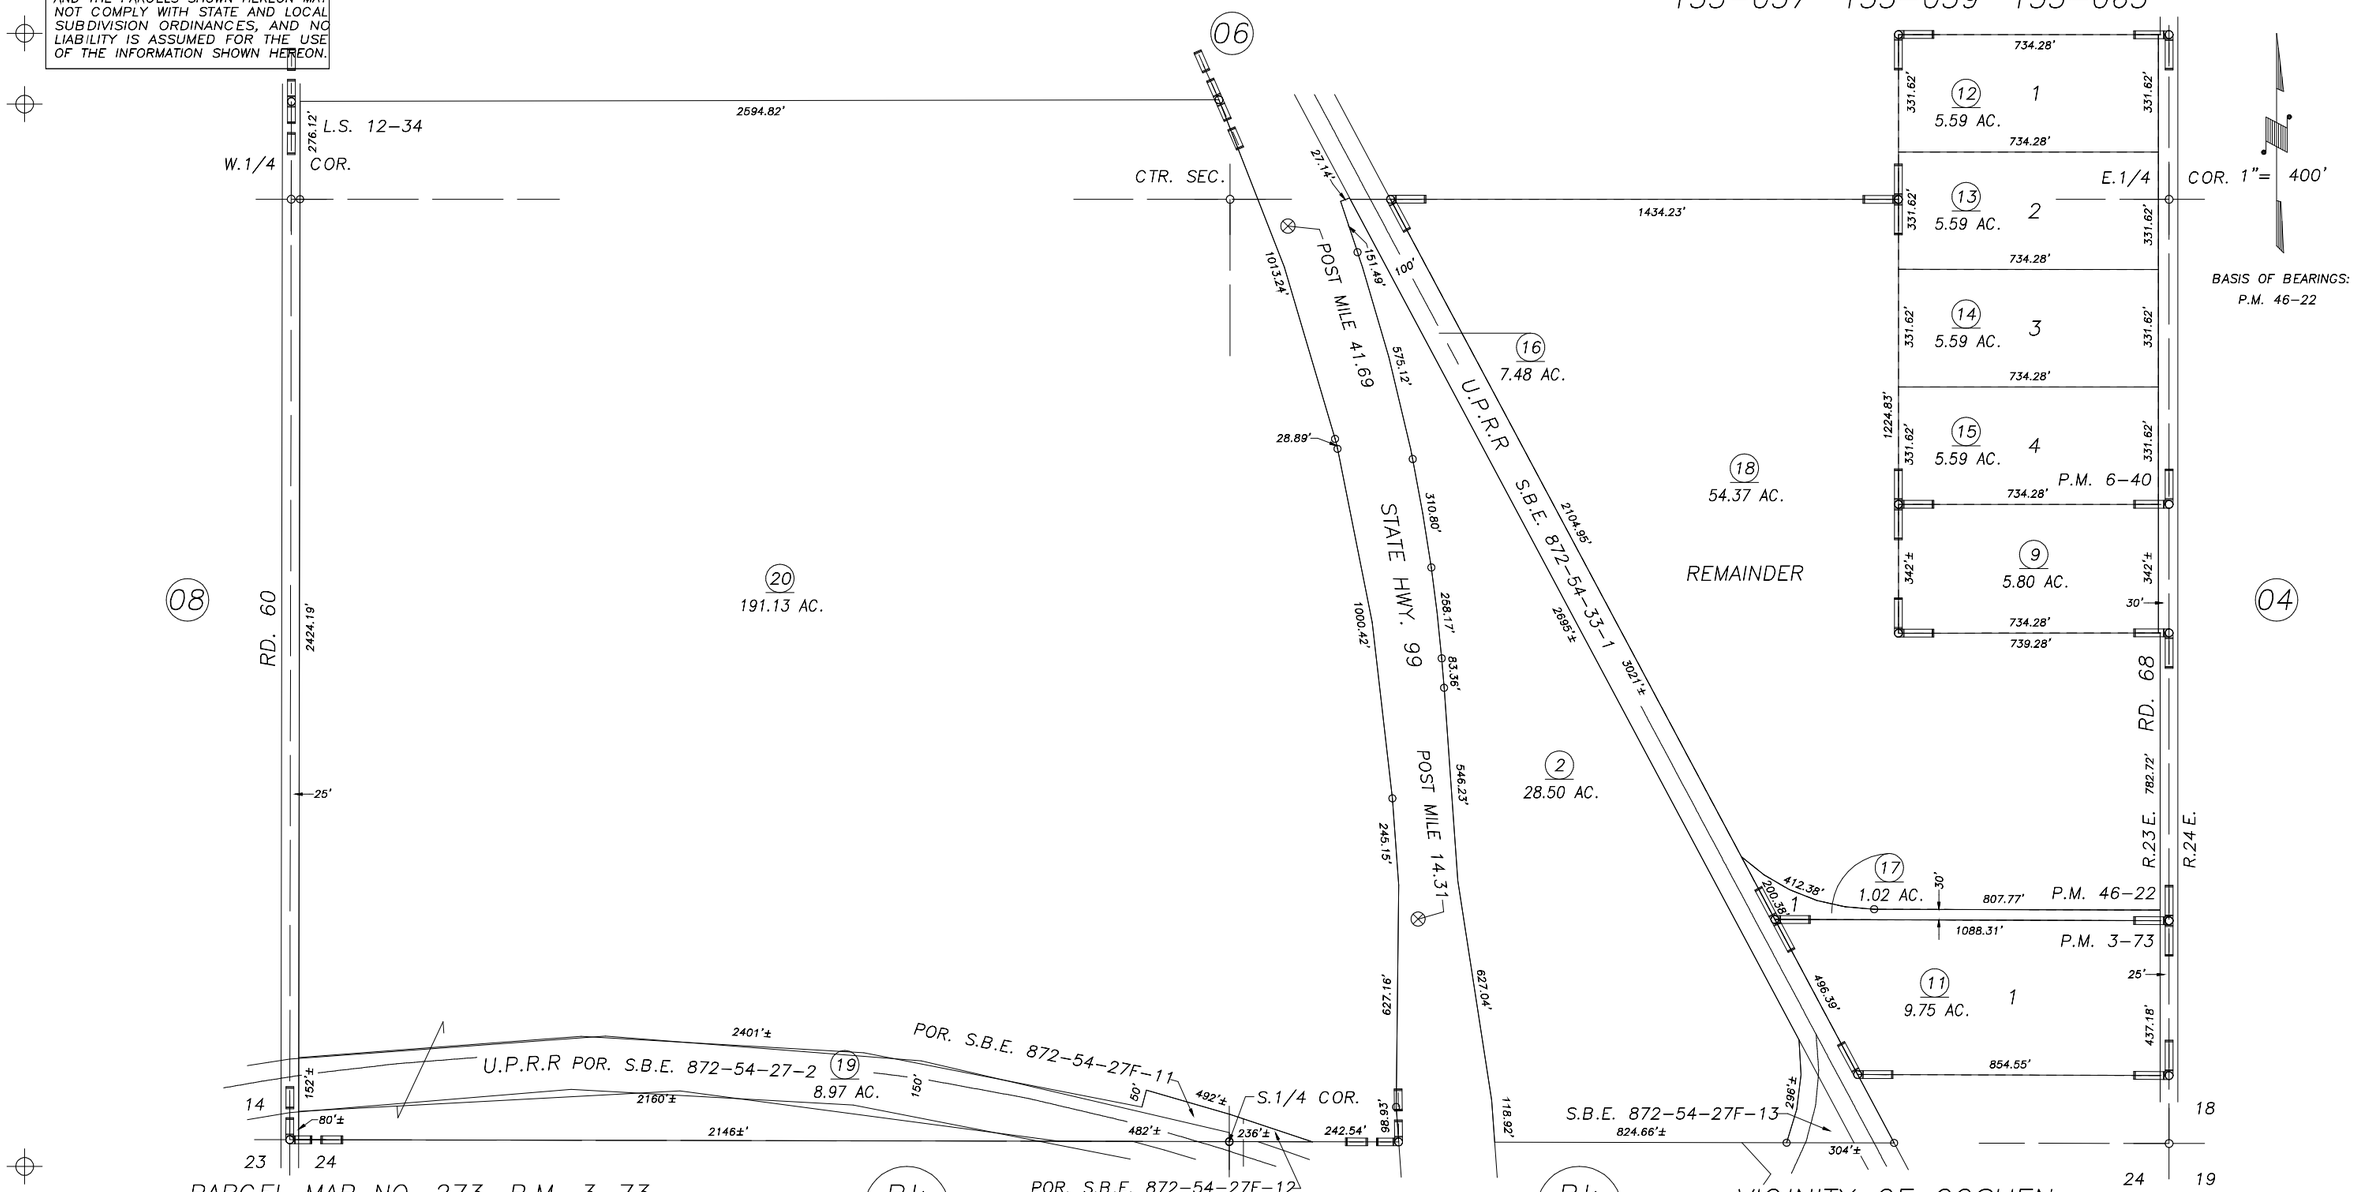

PARCEL MAP NO. 273, P.M. 3–73
PARCEL MAP NO. 540, P.M. 6–40
POR. RECORD OF SURVEY, L.S. 12–34
PARCEL MAP NO. 4517, P.M. 46–22

VICINITY OF GOSHEN
ASSESSOR'S MAPS BK.072 , PG.05
COUNTY OF TULARE, CALIFORNIA, U.S.A.

NOTE: Assessor's Parcel Numbers Shown in Circles (1)
Assessor's Block Numbers Shown in Elipses (123)

REVISION	DATE	TECH
2002–0042421	05/26/2004	SU