DISCLAIMER

THIS MAP WAS PREPARED FOR LOCAL PROPERTY ASSESSMENT PURPOSES ONLY. THE PARCELS SHOWN HEREON MAY NOT COMPLY WITH STATE AND LOCAL SUBDIVISION ORDINANCES. NO LIABILITY IS ASSUMED FOR THE USE OF THE INFORMATION HEREON.

REVISED: 05/05/2010
REASON: 2008-0087148
CAD TECH: LLB

SEC. 36, T.18S., R.23E. & SEC. 31, T.18S., R.24E., M.D.B.&M.

TAX CODE AREA **073-11**

153-081
153-083

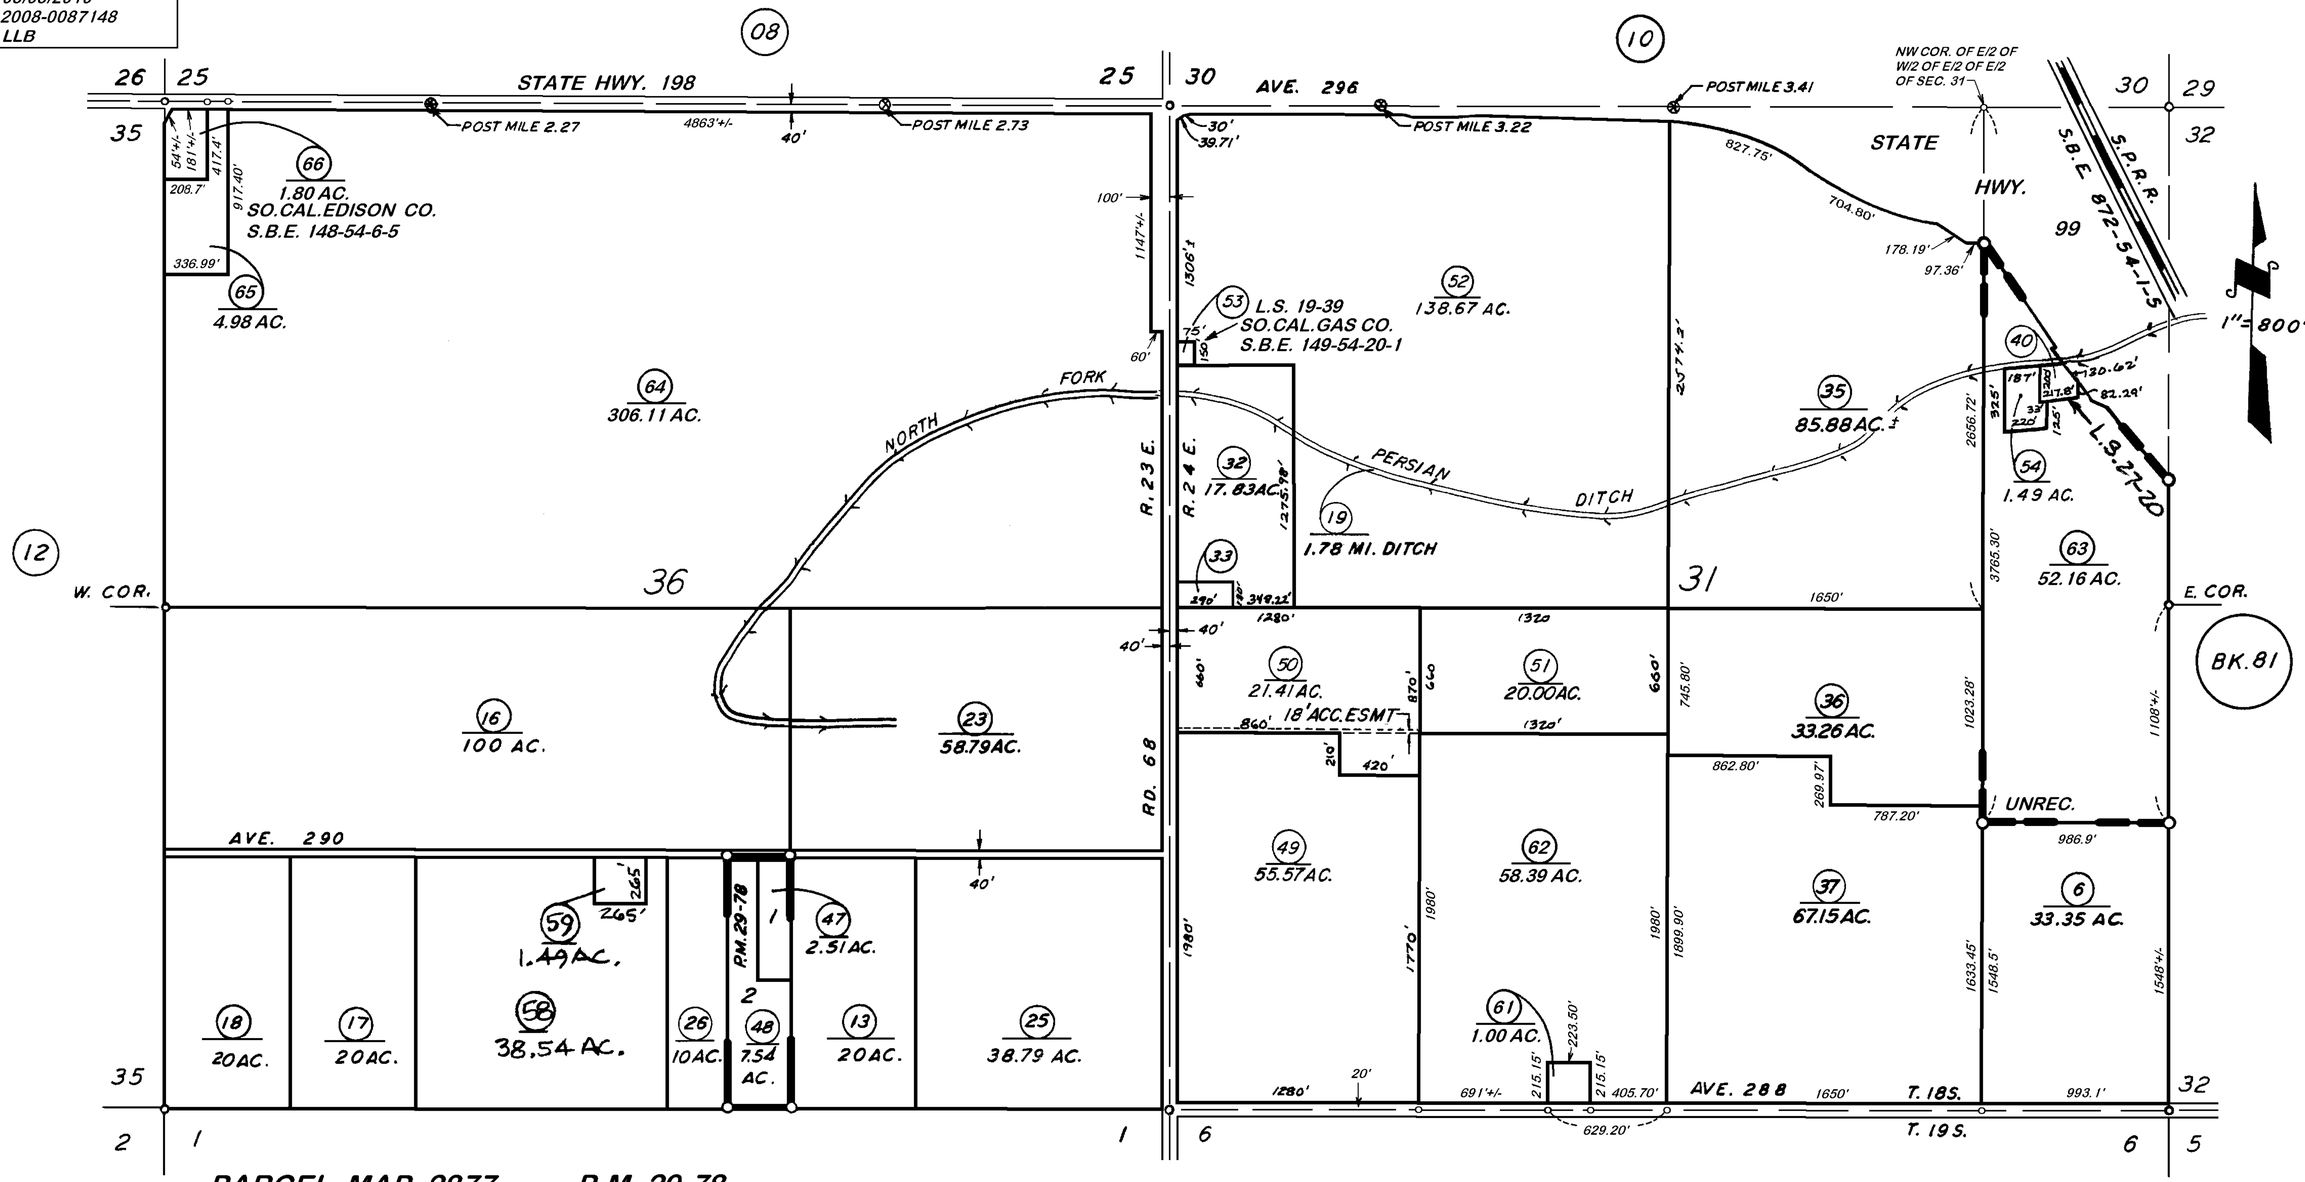

PARCEL MAP 2877, P.M. 29-78
RECORD OF SURVEY, L.S. 19-39
RECORD OF SURVEY, L.S. 27-20
POR. RECORD OF SURVEY, L.S. 26-17 (S.H. 198, ETC.)
POR. RECORD OF SURVEY, L.S. 6-108B (E/2 SEC. 31, ETC.)
POR. EDENIQ SURVEY, UNREC.

VICINITY OF VISALIA

ASSESSOR'S MAPS BK. 073, PG. 11
COUNTY OF TULARE, CALIF.

NOTE — ASSESSOR'S BLOCK NUMBERS SHOWN IN ELLIPSES
ASSESSOR'S PARCEL NUMBERS SHOWN IN CIRCLES