N1/2 OF NE1/4 SEC.30, T.18S., R.24E., M.D.B.&M.

Tax Area Codes 073–16
006–015 006–050
006–055 006–086
006–222

DISCLAIMER

THIS MAP WAS PREPARED FOR LOCAL PROPERTY ASSESSMENT PURPOSES ONLY AND THE PARCELS SHOWN HEREON MAY NOT COMPLY WITH STATE AND LOCAL SUBDIVISION ORDINANCES, AND NO LIABILITY IS ASSUMED FOR THE USE OF THE INFORMATION SHOWN HEREON.

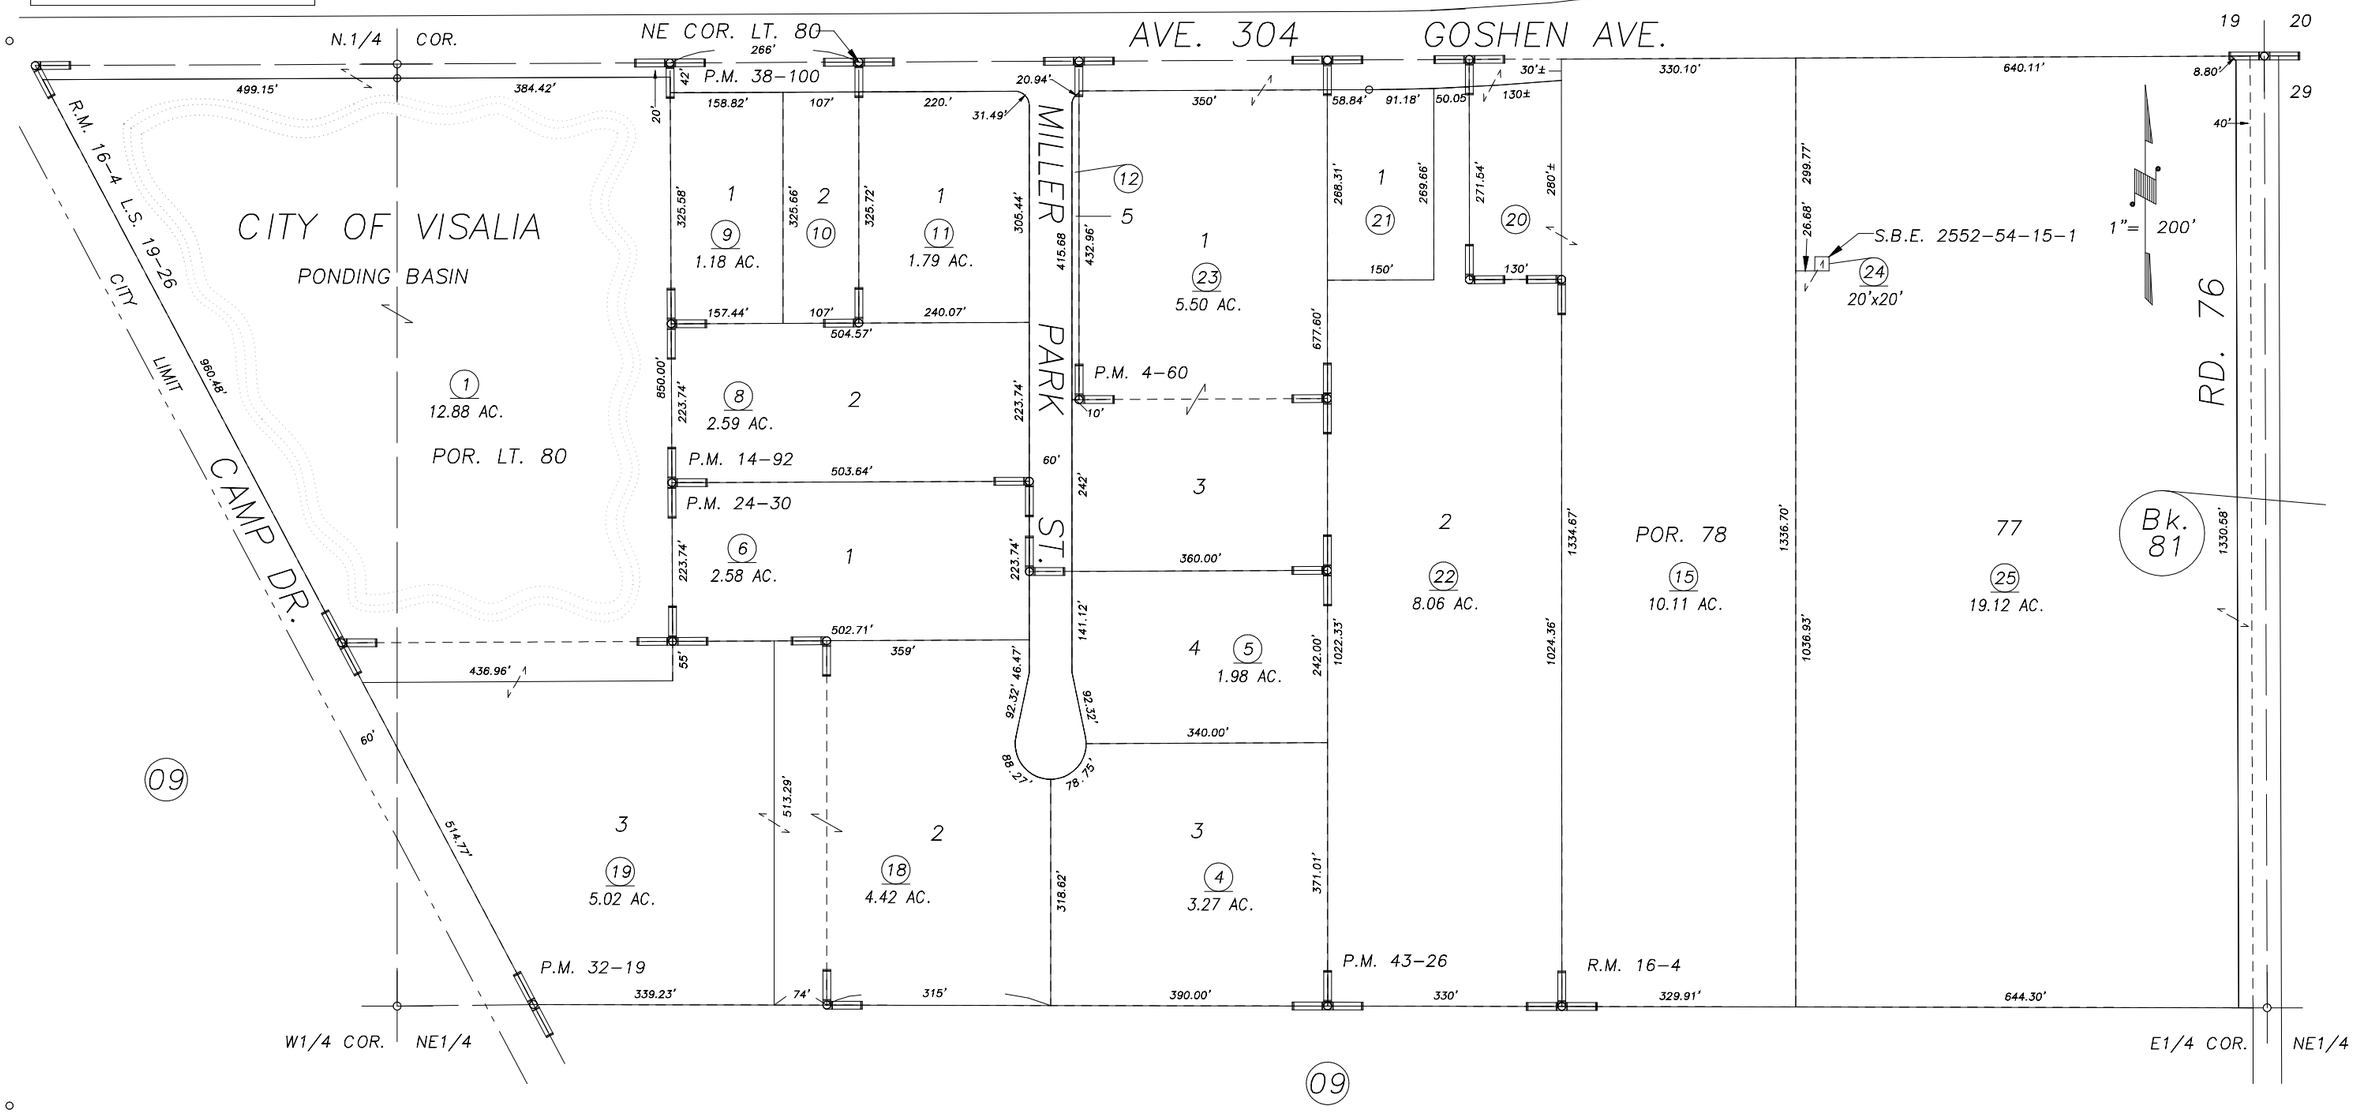

POR. KELSEY TRACT, R.M. 16–4
PARCEL MAP 360, P.M. 4–60
PARCEL MAP 1391, P.M. 14–92
PARCEL MAP 2329, P.M. 24–30
POR. PARCEL MAP 3118, P.M. 32–19
PARCEL MAP 3797, P.M. 38–100
PARCEL MAP 4222, P.M. 43–26

RECORD OF SURVEY, L.S. 19–26

CITY OF VISALIA
ASSESSOR'S MAPS BK.073 , PG.16
COUNTY OF TULARE, CALIFORNIA, U.S.A.

NOTE: Assessor's Parcel Numbers Shown in Circles (1)
Assessor's Block Numbers Shown in Elipses (123)

REVISION	DATE	TECH
2003–0029864	06/08/2004	PHN