N1/2 OF NE1/4 SEC.30, T.18S., R.24E., M.D.B.&M.

Tax Area Codes 073–16
006–015 006–055
006–086 006–222

DISCLAIMER

THIS MAP WAS PREPARED FOR LOCAL PROPERTY ASSESSMENT PURPOSES ONLY AND THE PARCELS SHOWN HEREON MAY NOT COMPLY WITH STATE AND LOCAL SUBDIVISION ORDINANCES, AND NO LIABILITY IS ASSUMED FOR THE USE OF THE INFORMATION SHOWN HEREON.

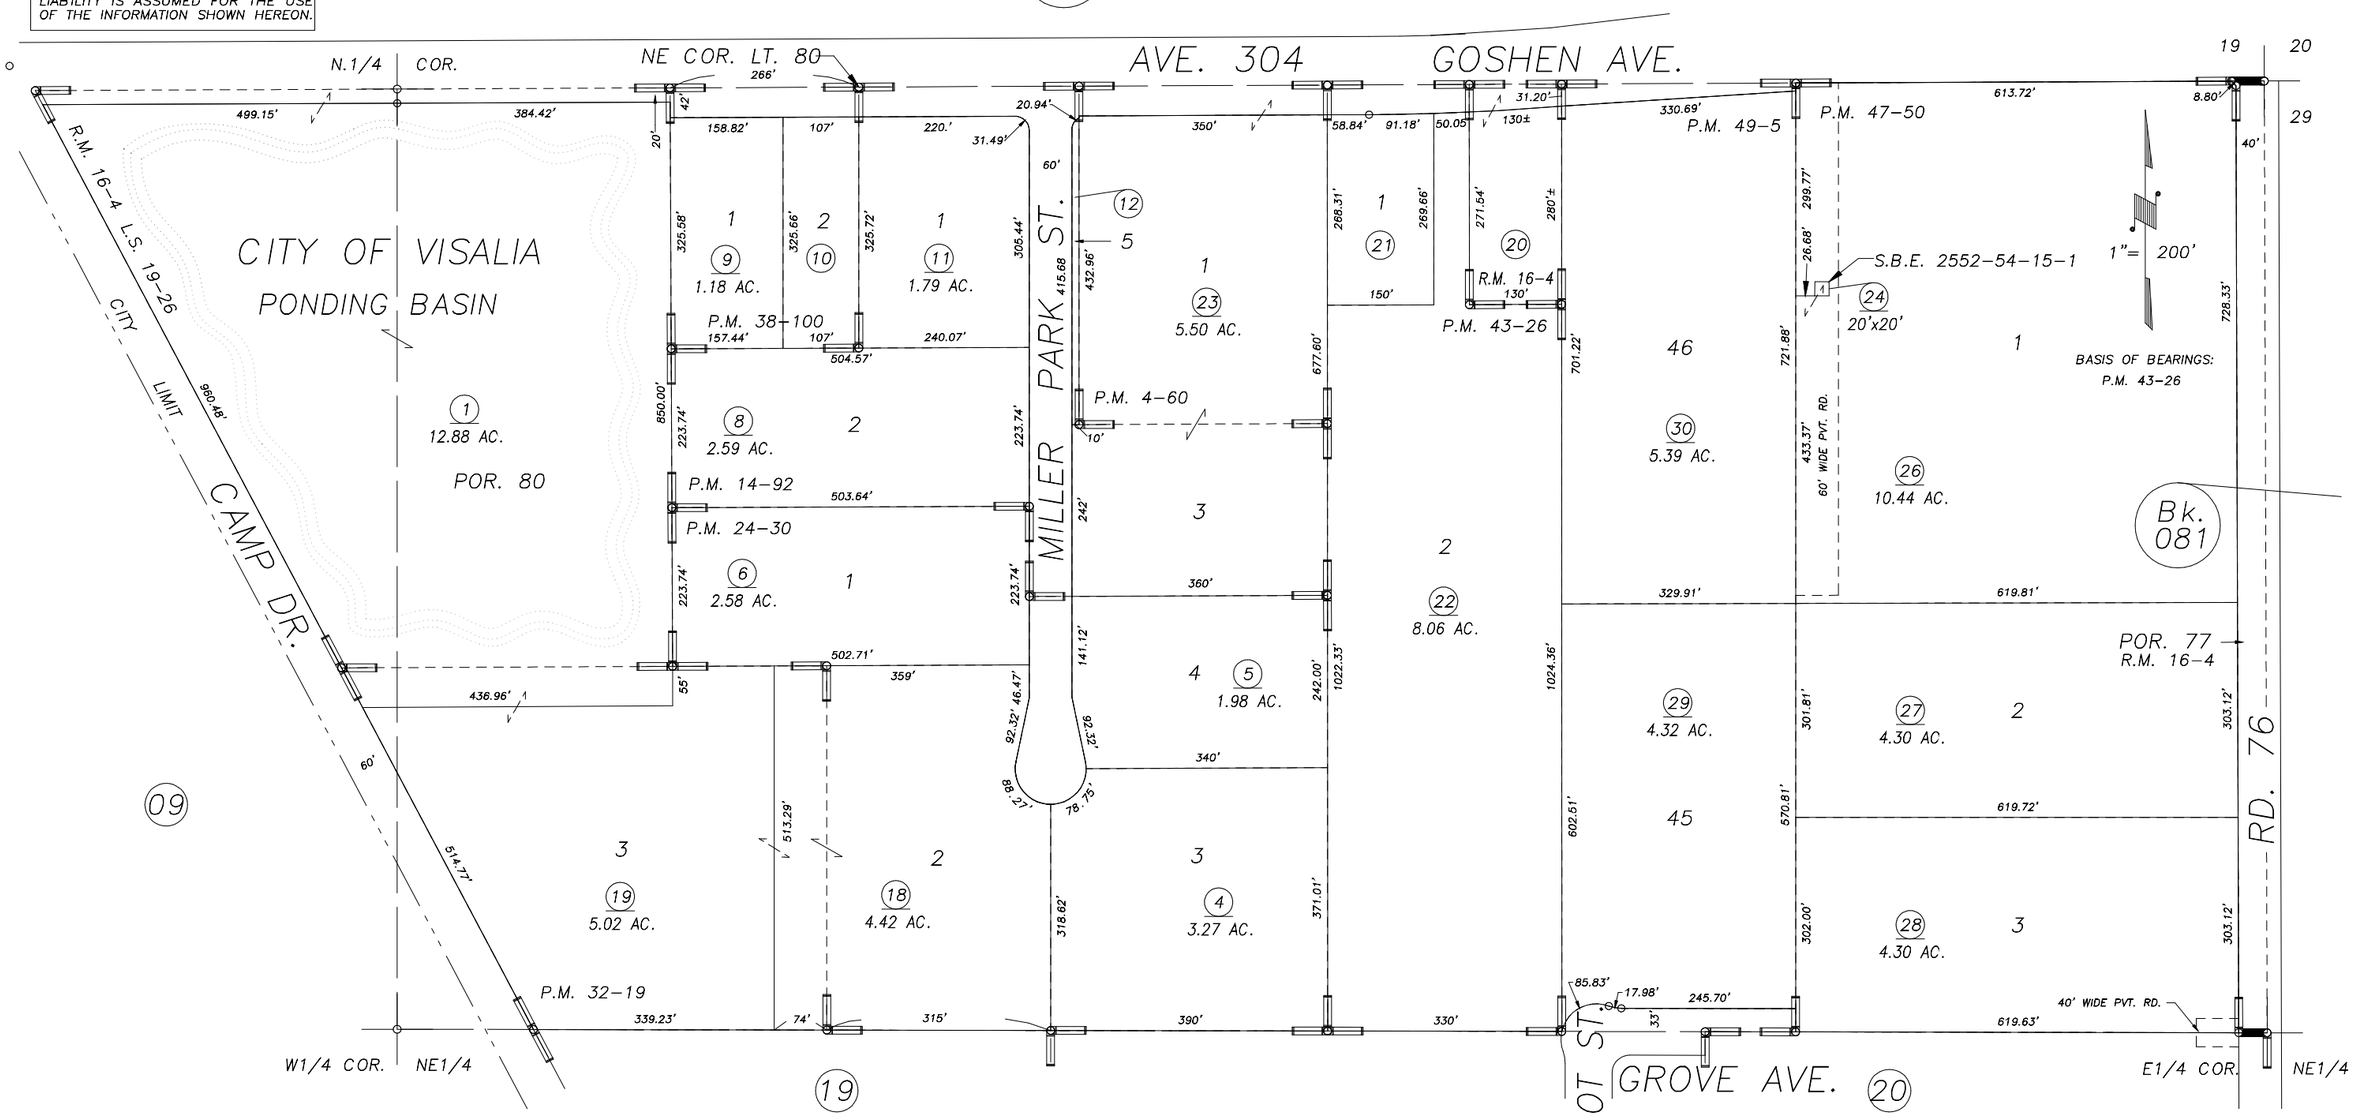

POR. KELSEY TRACT, R.M. 16–4
PARCEL MAP NO. 360, P.M. 4–60
PARCEL MAP NO. 1391, P.M. 14–92
PARCEL MAP NO. 2329, P.M. 24–30
POR. PARCEL MAP NO. 3118, P.M. 32–19
PARCEL MAP NO. 3797, P.M. 38–100
PARCEL MAP NO. 4222, P.M. 43–26

RECORD OF SURVEY, L.S. 19–26
POR. PARCEL MAP NO. 4645, P.M. 47–50
POR. PARCEL MAP NO. 4800, P.M. 49–5

CITY OF VISALIA
ASSESSOR'S MAPS BK.073 , PG.16
COUNTY OF TULARE, CALIFORNIA, U.S.A.

NOTE: Assessor's Parcel Numbers Shown in Circles (1)
Assessor's Block Numbers Shown in Elipses (123)

REVISION	DATE	TECH
2006–0127824	03/15/2007	PHN