DISCLAIMER

THIS MAP WAS PREPARED FOR LOCAL PROPERTY ASSESSMENT PURPOSES ONLY. THE PARCELS SHOWN HEREON MAY NOT COMPLY WITH STATE AND LOCAL SUBDIVISION ORDINANCES. NO LIABILITY IS ASSUMED FOR THE USE OF THE INFORMATION HEREON.

REVISED: 06/29/2011
REASON: 2010-0051240
CAD TECH: LLB

GOSHEN TOWNSITE, ORIGINAL BLKS. 46, 47 & 48.

TAX CODE AREA **075-10**

153-060
153-049

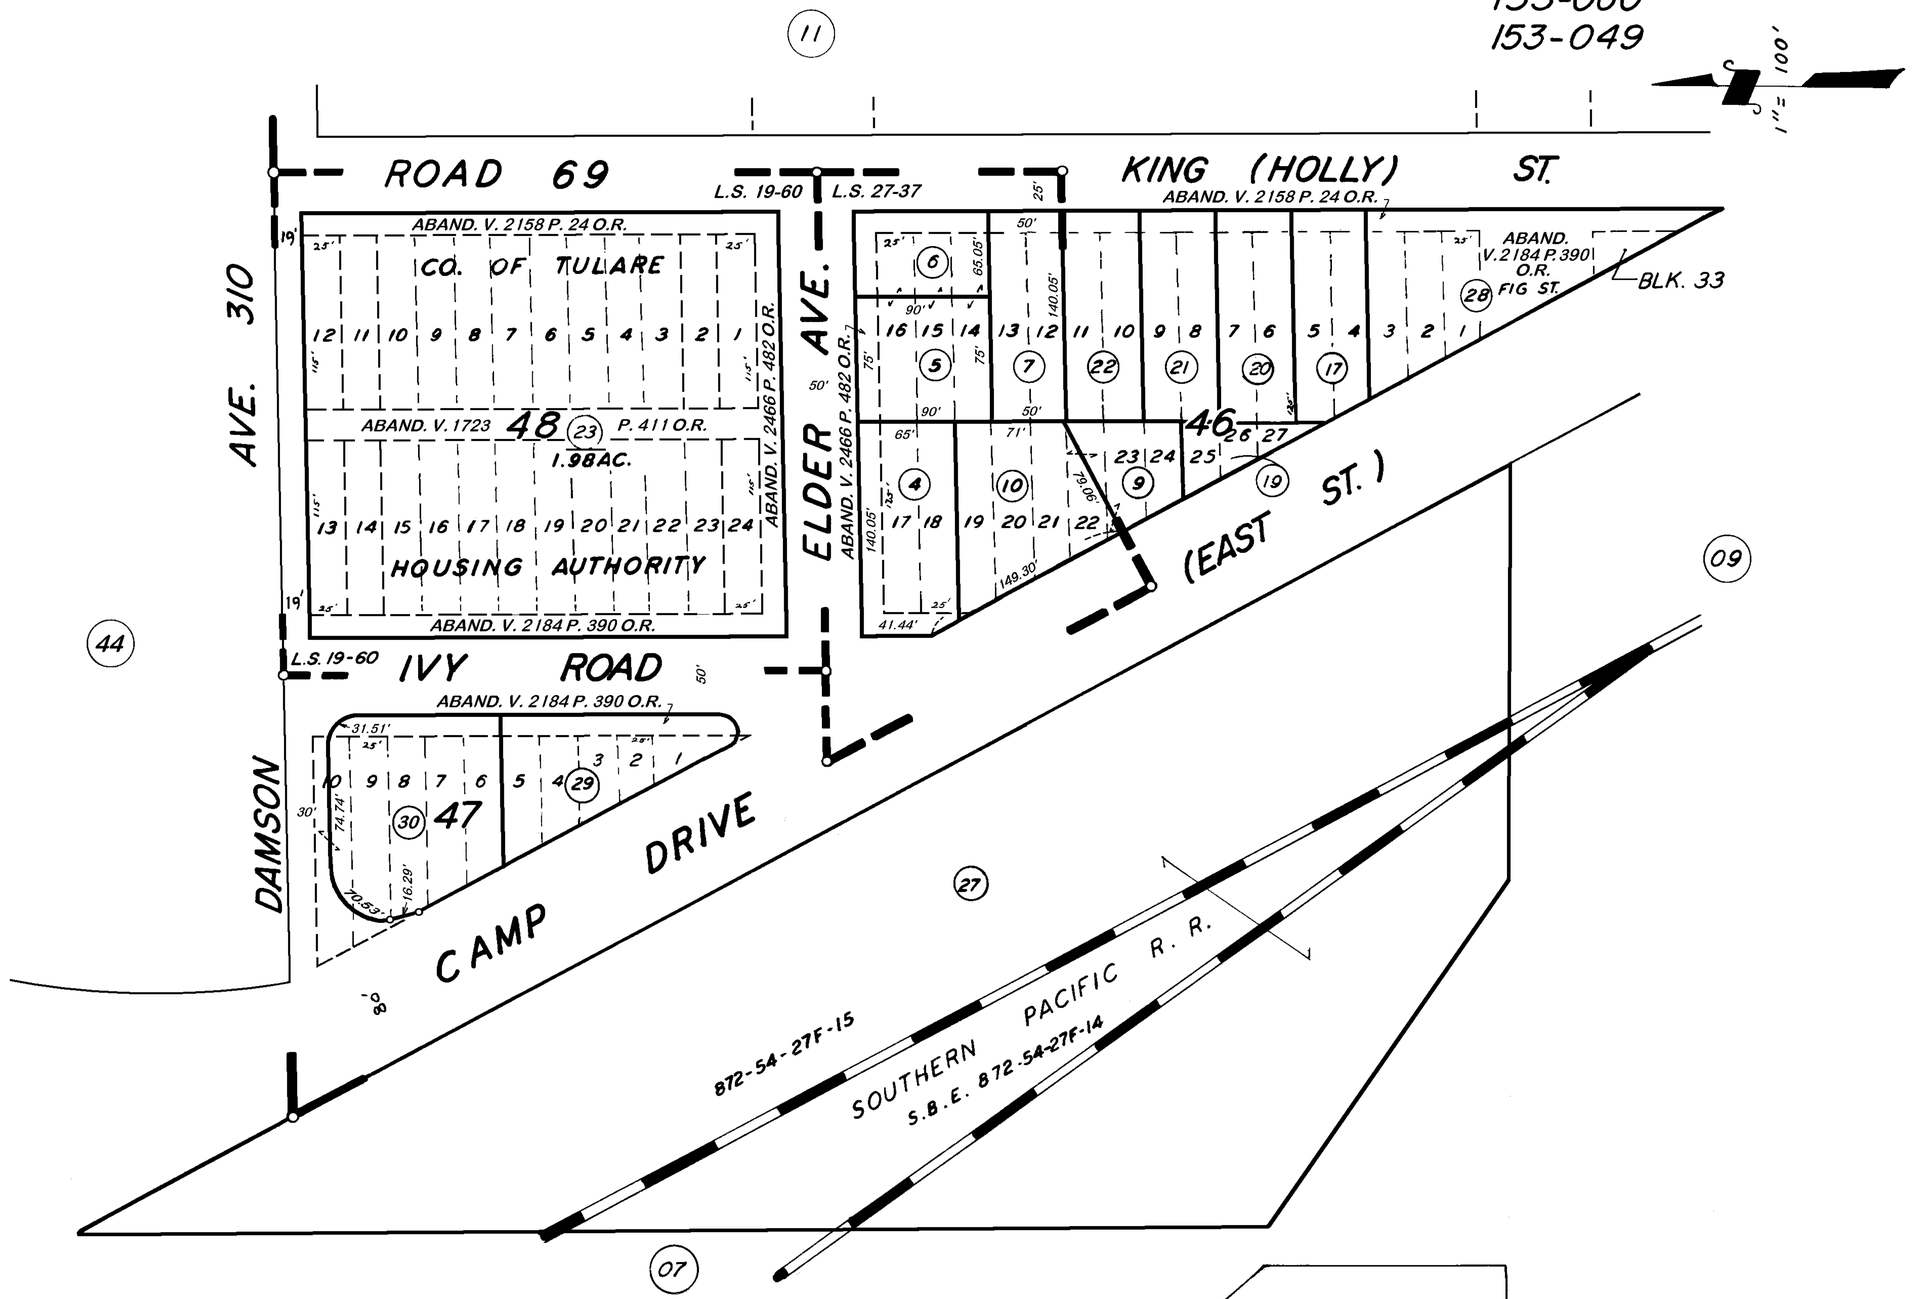

POR. GOSHEN TOWNSITE, R.M. 3-19
RECORD OF SURVEY, L.S. 19-60
RECORD OF SURVEY, L.S. 27-37

VICINITY OF GOSHEN
ASSESSOR'S MAPS BK. 075, PG. 10.
COUNTY OF TULARE, CALIF.

NOTE — ASSESSOR'S BLOCK NUMBERS SHOWN IN ELLIPSES
ASSESSOR'S PARCEL NUMBERS SHOWN IN CIRCLES