DISCLAIMER

THIS MAP WAS PREPARED FOR LOCAL PROPERTY ASSESSMENT PURPOSES ONLY AND THE PARCELS SHOWN HEREON MAY NOT COMPLY WITH STATE AND LOCAL SUBDIVISION ORDINANCES, AND NO LIABILITY IS ASSUMED FOR THE USE OF THE INFORMATION SHOWN HEREON.

# N1/2 SEC.19, T.18S., R.24E., M.D.B.&M.

Tax Area Codes 075–17
153–119
153–120
153–007
153–049

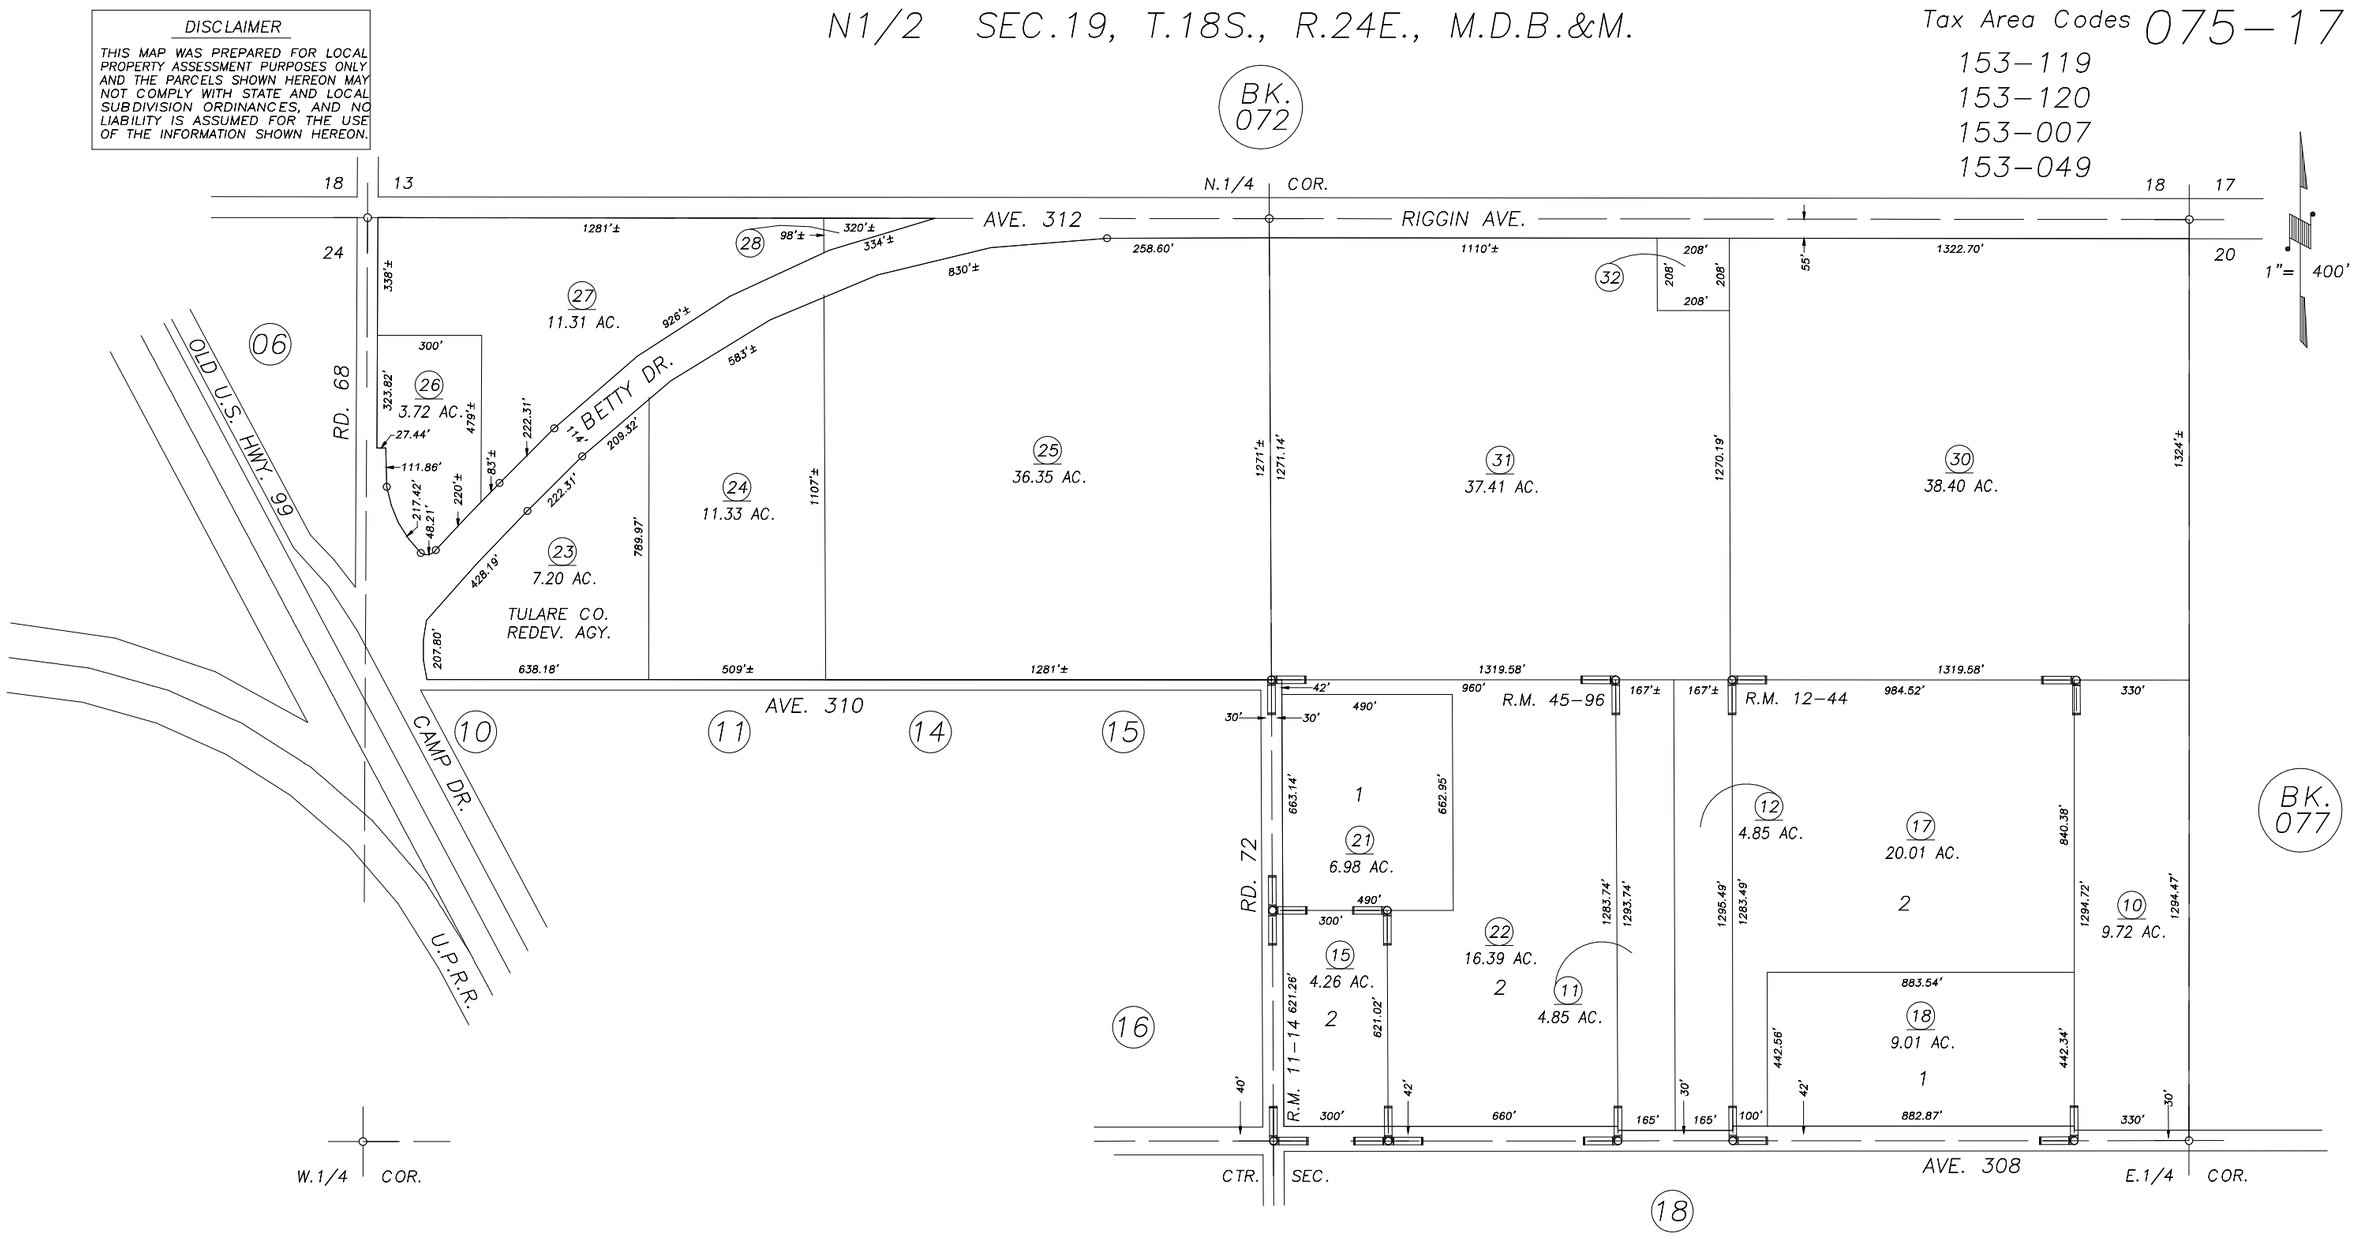


POR. PARCEL MAP 1013, P.M. 11–14
PARCEL MAP 1143, P.M. 12–44
PARCEL MAP 4491, P.M. 45–96
RECORD OF SURVEY , L.S. 27.25 (RIGGIN AVE. ETC)

VICINITY OF GOSHEN
ASSESSOR'S MAPS BK.075 , PG.17
COUNTY OF TULARE, STATE OF CALIFORNIA, U.S.A.

NOTE: Assessor's Parcel Numbers Shown in Circles (1)
Assessor's Block Numbers Shown in Elipses (123)

| | | |
|---|---|---|
| 2006–0065275 | 11/17/2006 | CBT |
| REVISION | DATE | TECH |