DISCLAIMER

THIS MAP WAS PREPARED FOR LOCAL PROPERTY ASSESSMENT PURPOSES ONLY AND THE PARCELS SHOWN HEREON MAY NOT COMPLY WITH STATE AND LOCAL SUBDIVISION ORDINANCES, AND NO LIABILITY IS ASSUMED FOR THE USE OF THE INFORMATION SHOWN HEREON.

N1/2 of NE1/4 OF SW1/4 SEC.19, T.18 S., R.24 E., M.D.B.&M.

Tax Area Code 153-049

075-20

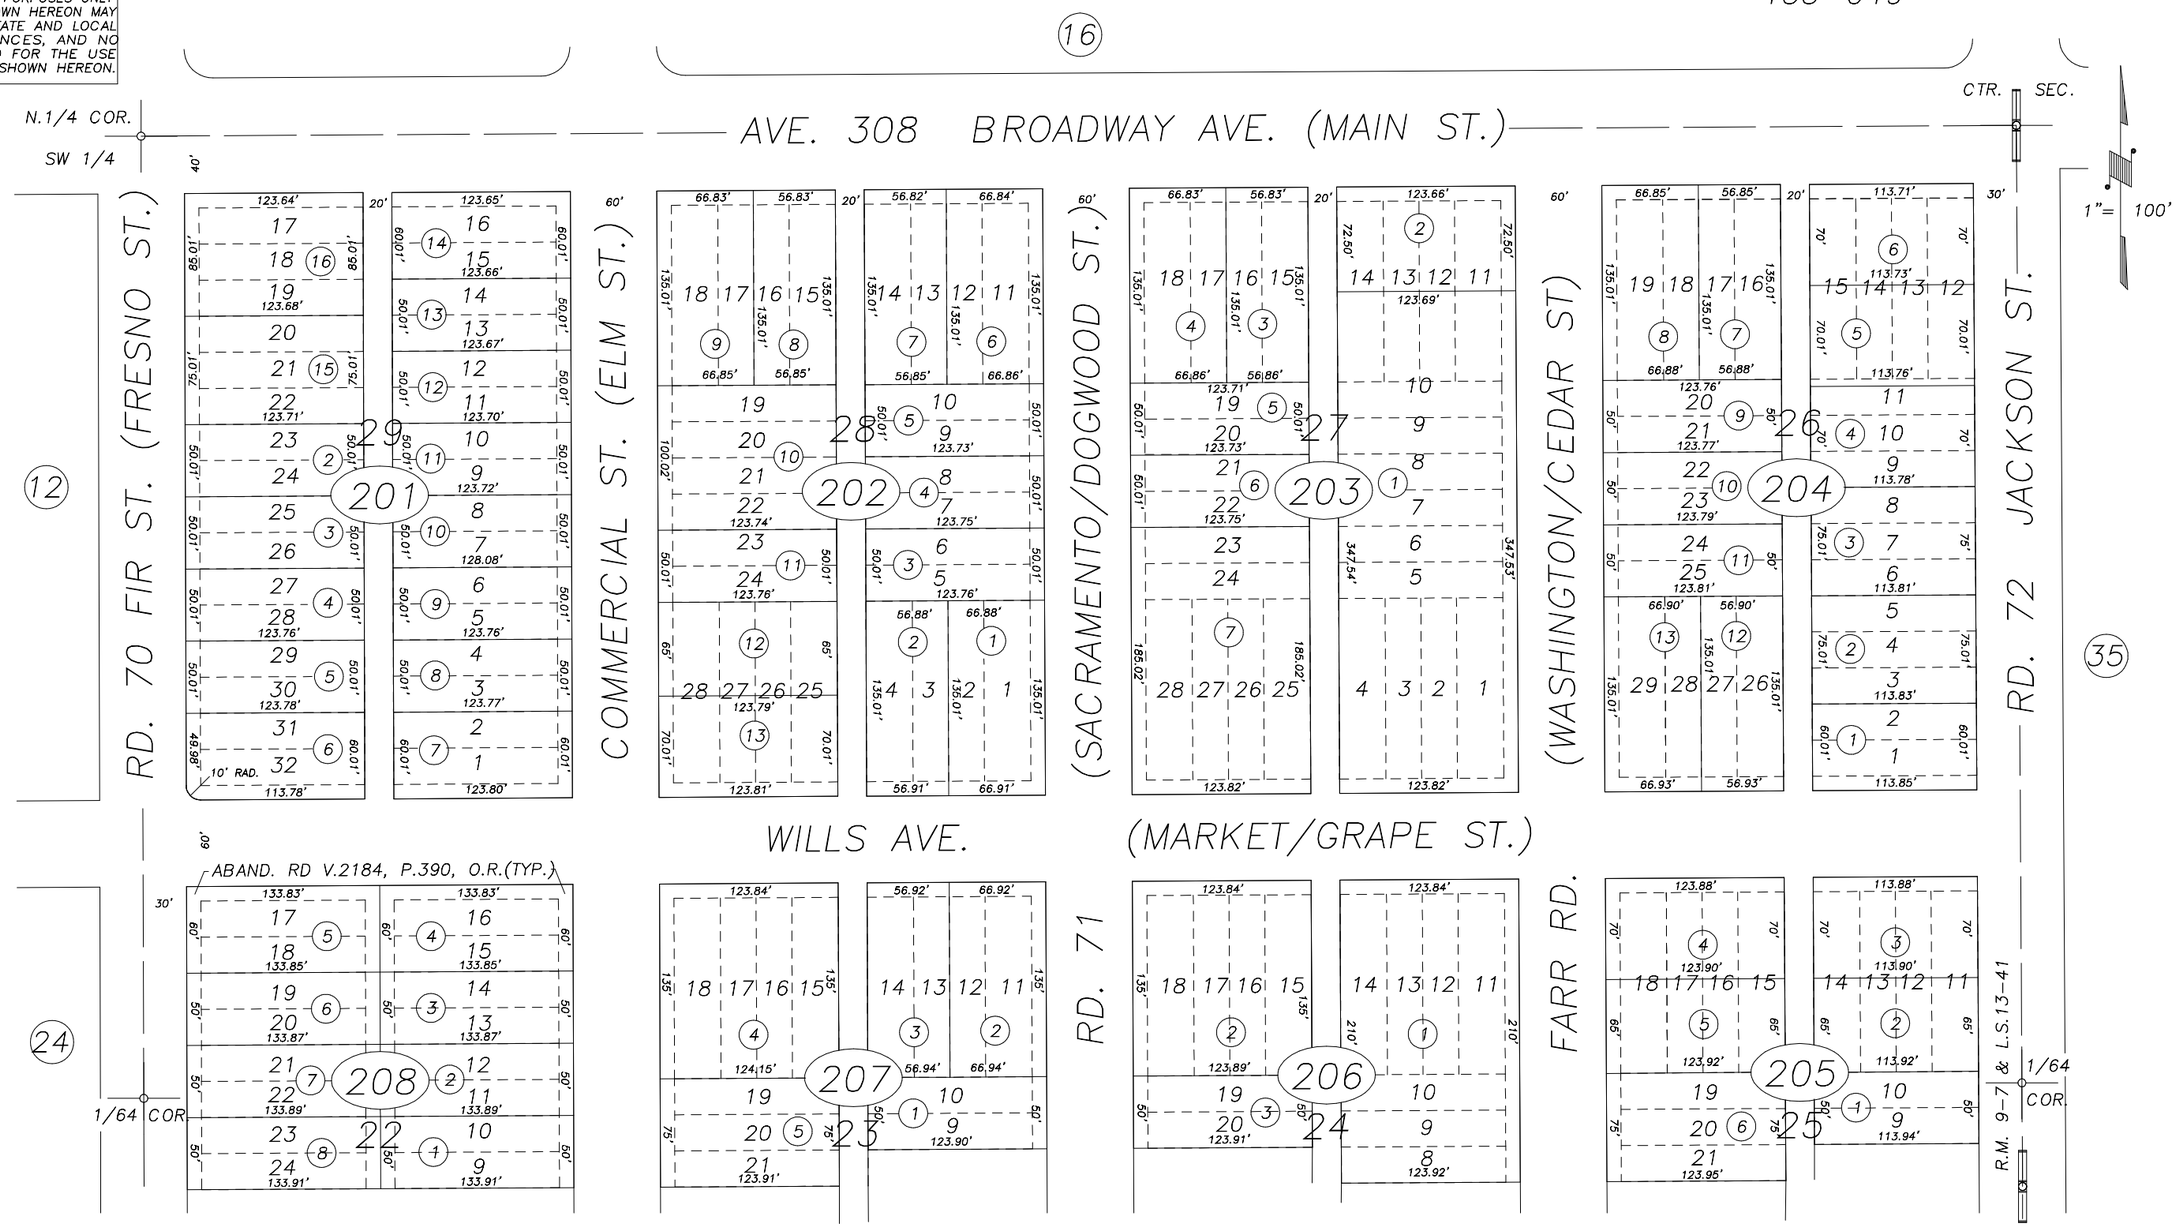

POR. RESUB. POR. TOWNSITE OF GOSHEN, R.M. 9-7
POR. RECORD OF SURVEY, L.S. 13-41

VICINITY OF GOSHEN
ASSESSOR'S MAPS BK.075 , PG.20
COUNTY OF TULARE, CALIFORNIA, U.S.A.

NOTE: Assessor's Parcel Numbers Shown in Circles (1)
Assessor's Block Numbers Shown in Elipses (123)

ADJ. PG. UPDATE	04/10/2009	JRS
REVISION	DATE	TECH