S1/2 OF SE1/4 OF SW1/4 SEC.19, T.18S., R.24E., M.D.B.&M.

Tax Area Codes 075-22
006-222 006-224
153-049 153-121
153-122

DISCLAIMER

THIS MAP WAS PREPARED FOR LOCAL PROPERTY ASSESSMENT PURPOSES ONLY AND THE PARCELS SHOWN HEREON MAY NOT COMPLY WITH STATE AND LOCAL SUBDIVISION ORDINANCES, AND NO LIABILITY IS ASSUMED FOR THE USE OF THE INFORMATION SHOWN HEREON.

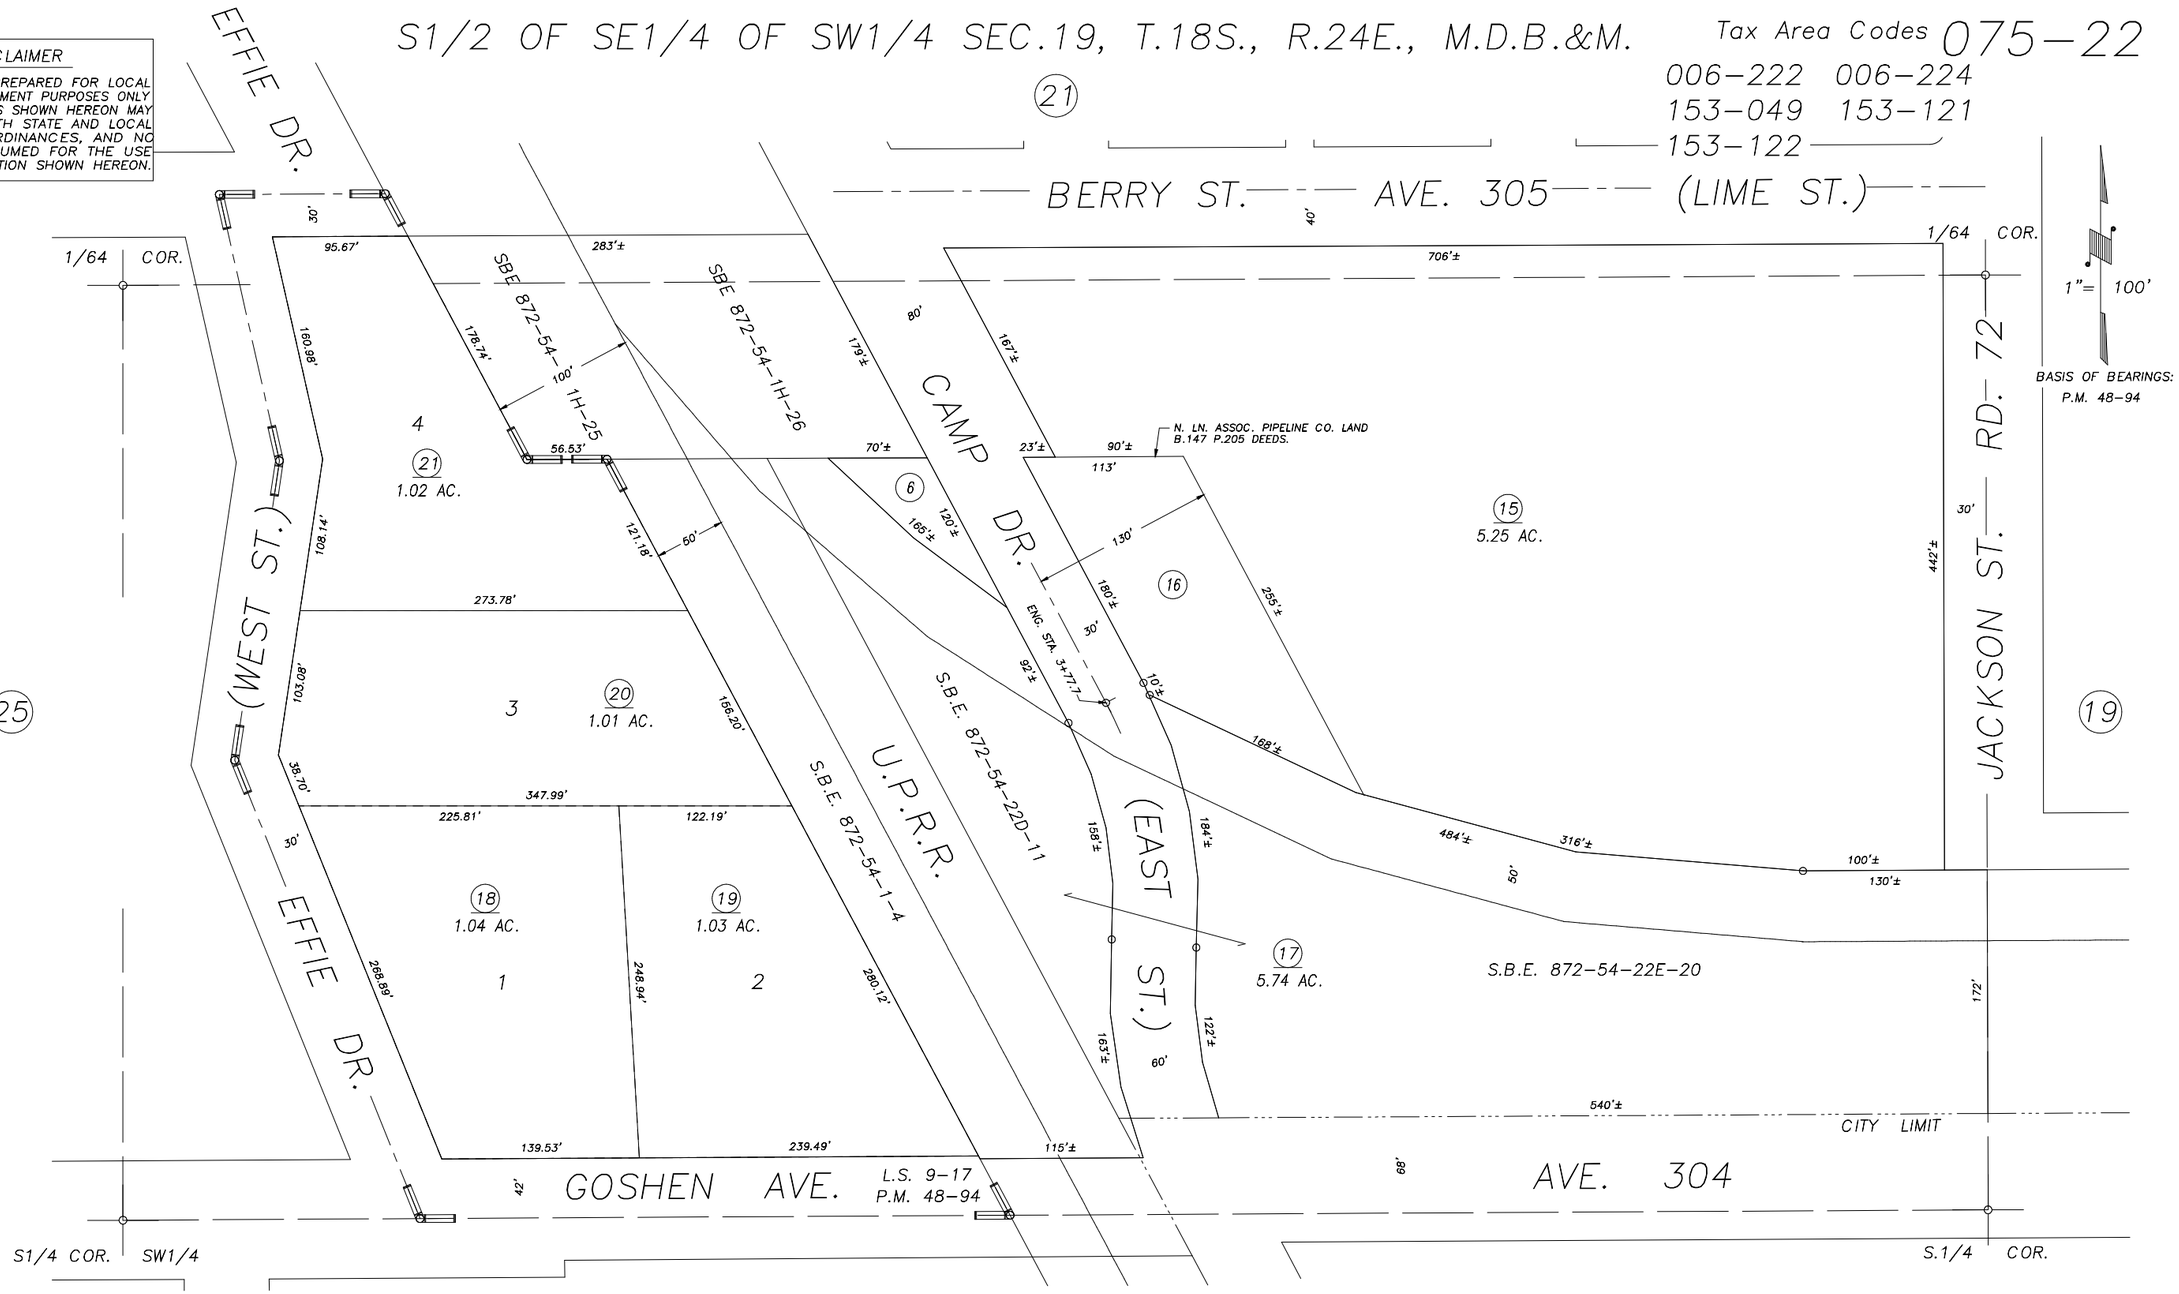

POR. RECORD OF SURVEY, L.S. 9-17
PARCEL MAP NO. 4789, P.M. 48-94

Bk. 073

VICINITY OF GOSHEN
ASSESSOR'S MAPS BK.075 , PG.22
COUNTY OF TULARE, CALIFORNIA, U.S.A.

NOTE: Assessor's Parcel Numbers Shown in Circles (1)
Assessor's Block Numbers Shown in Elipses (123)

REVISION	DATE	TECH
2006-0110416	07/12/2007	PHN