S1/2 OF NE1/4 OF SW1/4 SEC.19, T.18S., R.24E., M.D.B.&M.

Tax Area Codes 075–23
153–049

DISCLAIMER

THIS MAP WAS PREPARED FOR LOCAL PROPERTY ASSESSMENT PURPOSES ONLY AND THE PARCELS SHOWN HEREON MAY NOT COMPLY WITH STATE AND LOCAL SUBDIVISION ORDINANCES, AND NO LIABILITY IS ASSUMED FOR THE USE OF THE INFORMATION SHOWN HEREON.

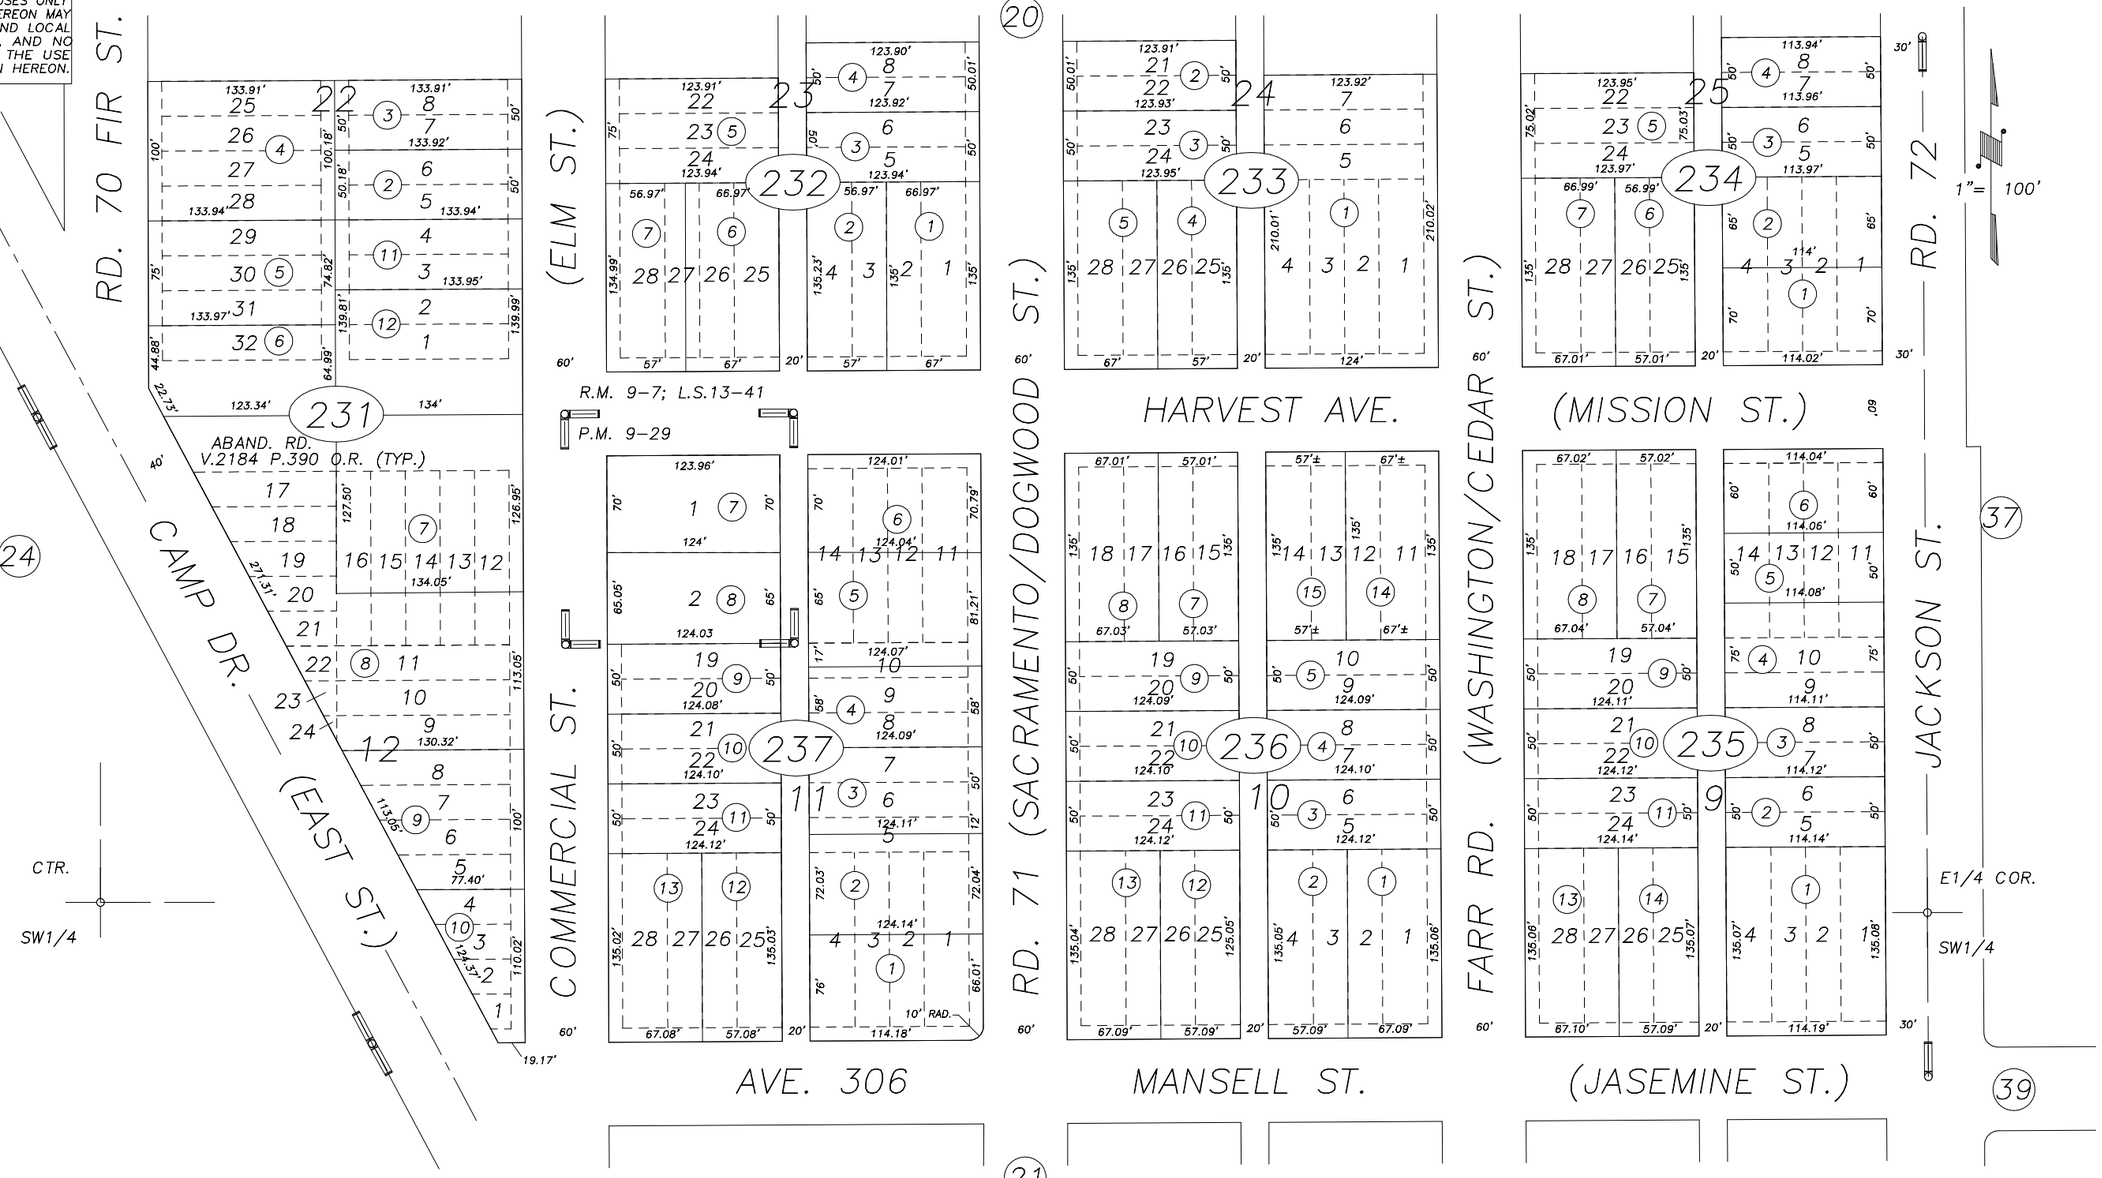

POR. RESUB. OF POR. GOSHEN TOWNSITE, R.M. 9–7
PARCEL MAP NO. 829, P.M. 9–29
POR. RECORD OF SURVEY, L.S. 13–41

VICINITY OF GOSHEN
ASSESSOR'S MAPS BK.075 , PG.23
COUNTY OF TULARE, CALIFORNIA, U.S.A.

NOTE: Assessor's Parcel Numbers Shown in Circles (1)
Assessor's Block Numbers Shown in Elipses (123)

REVISION	DATE	TECH
UPDATE ADJ. PG.	04/10/2009	JRS