GOSHEN TOWNSITE, ORIGINAL BLKS. 13 & 21

TAX CODE AREA 075-24
153-060
153-049

DISCLAIMER

THIS MAP WAS PREPARED FOR LOCAL PROPERTY ASSESSMENT PURPOSES ONLY. THE PARCELS SHOWN HEREON MAY NOT COMPLY WITH STATE AND LOCAL SUBDIVISION ORDINANCES. NO LIABILITY IS ASSUMED FOR THE USE OF THE INFORMATION HEREON.

REVISED: 06/08/2007
REASON: 2006-0100374
CAD TECH: PHN

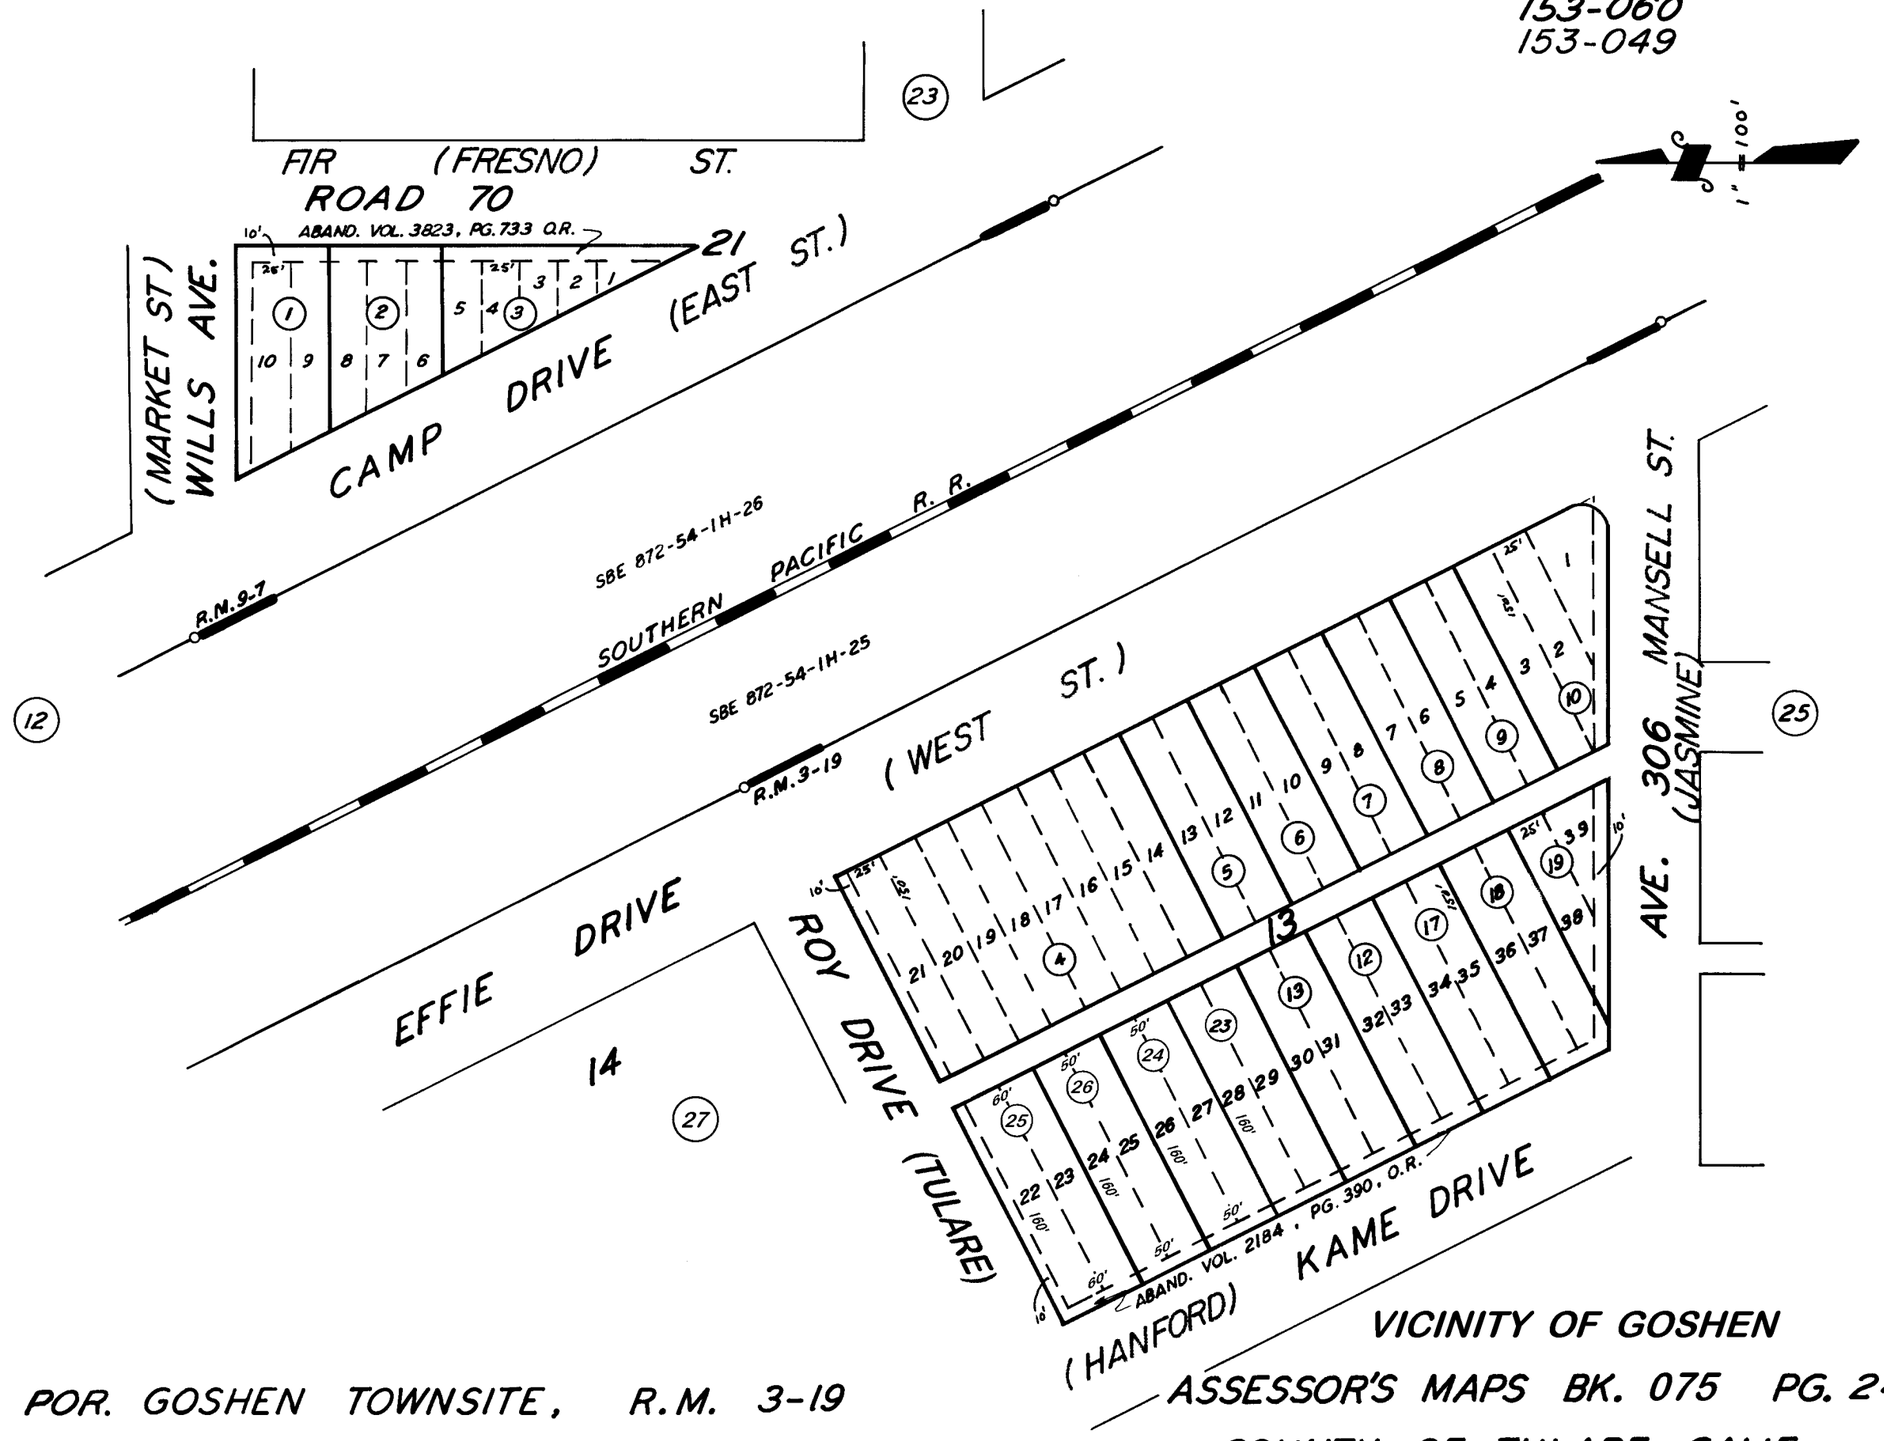

VICINITY OF GOSHEN
ASSESSOR'S MAPS BK. 075 PG. 24
COUNTY OF TULARE, CALIF.

POR. GOSHEN TOWNSITE, R.M. 3-19
POR. RESUB. OF GOSHEN TOWNSITE R.M. 9-7

NOTE—ASSESSOR'S BLOCK NUMBERS SHOWN IN ELIPSES
ASSESSOR'S PARCEL NUMBERS SHOWN IN CIRCLES