DISCLAIMER

THIS MAP WAS PREPARED FOR LOCAL PROPERTY ASSESSMENT PURPOSES ONLY AND THE PARCELS SHOWN HEREON MAY NOT COMPLY WITH STATE AND LOCAL SUBDIVISION ORDINANCES, AND NO LIABILITY IS ASSUMED FOR THE USE OF THE INFORMATION SHOWN HEREON.

POR. S 1/2 OF NW 1/4 SECTION 23, T.18S., R.24E., M.D.B. & M.

Tax Area Code 077–07
153–015

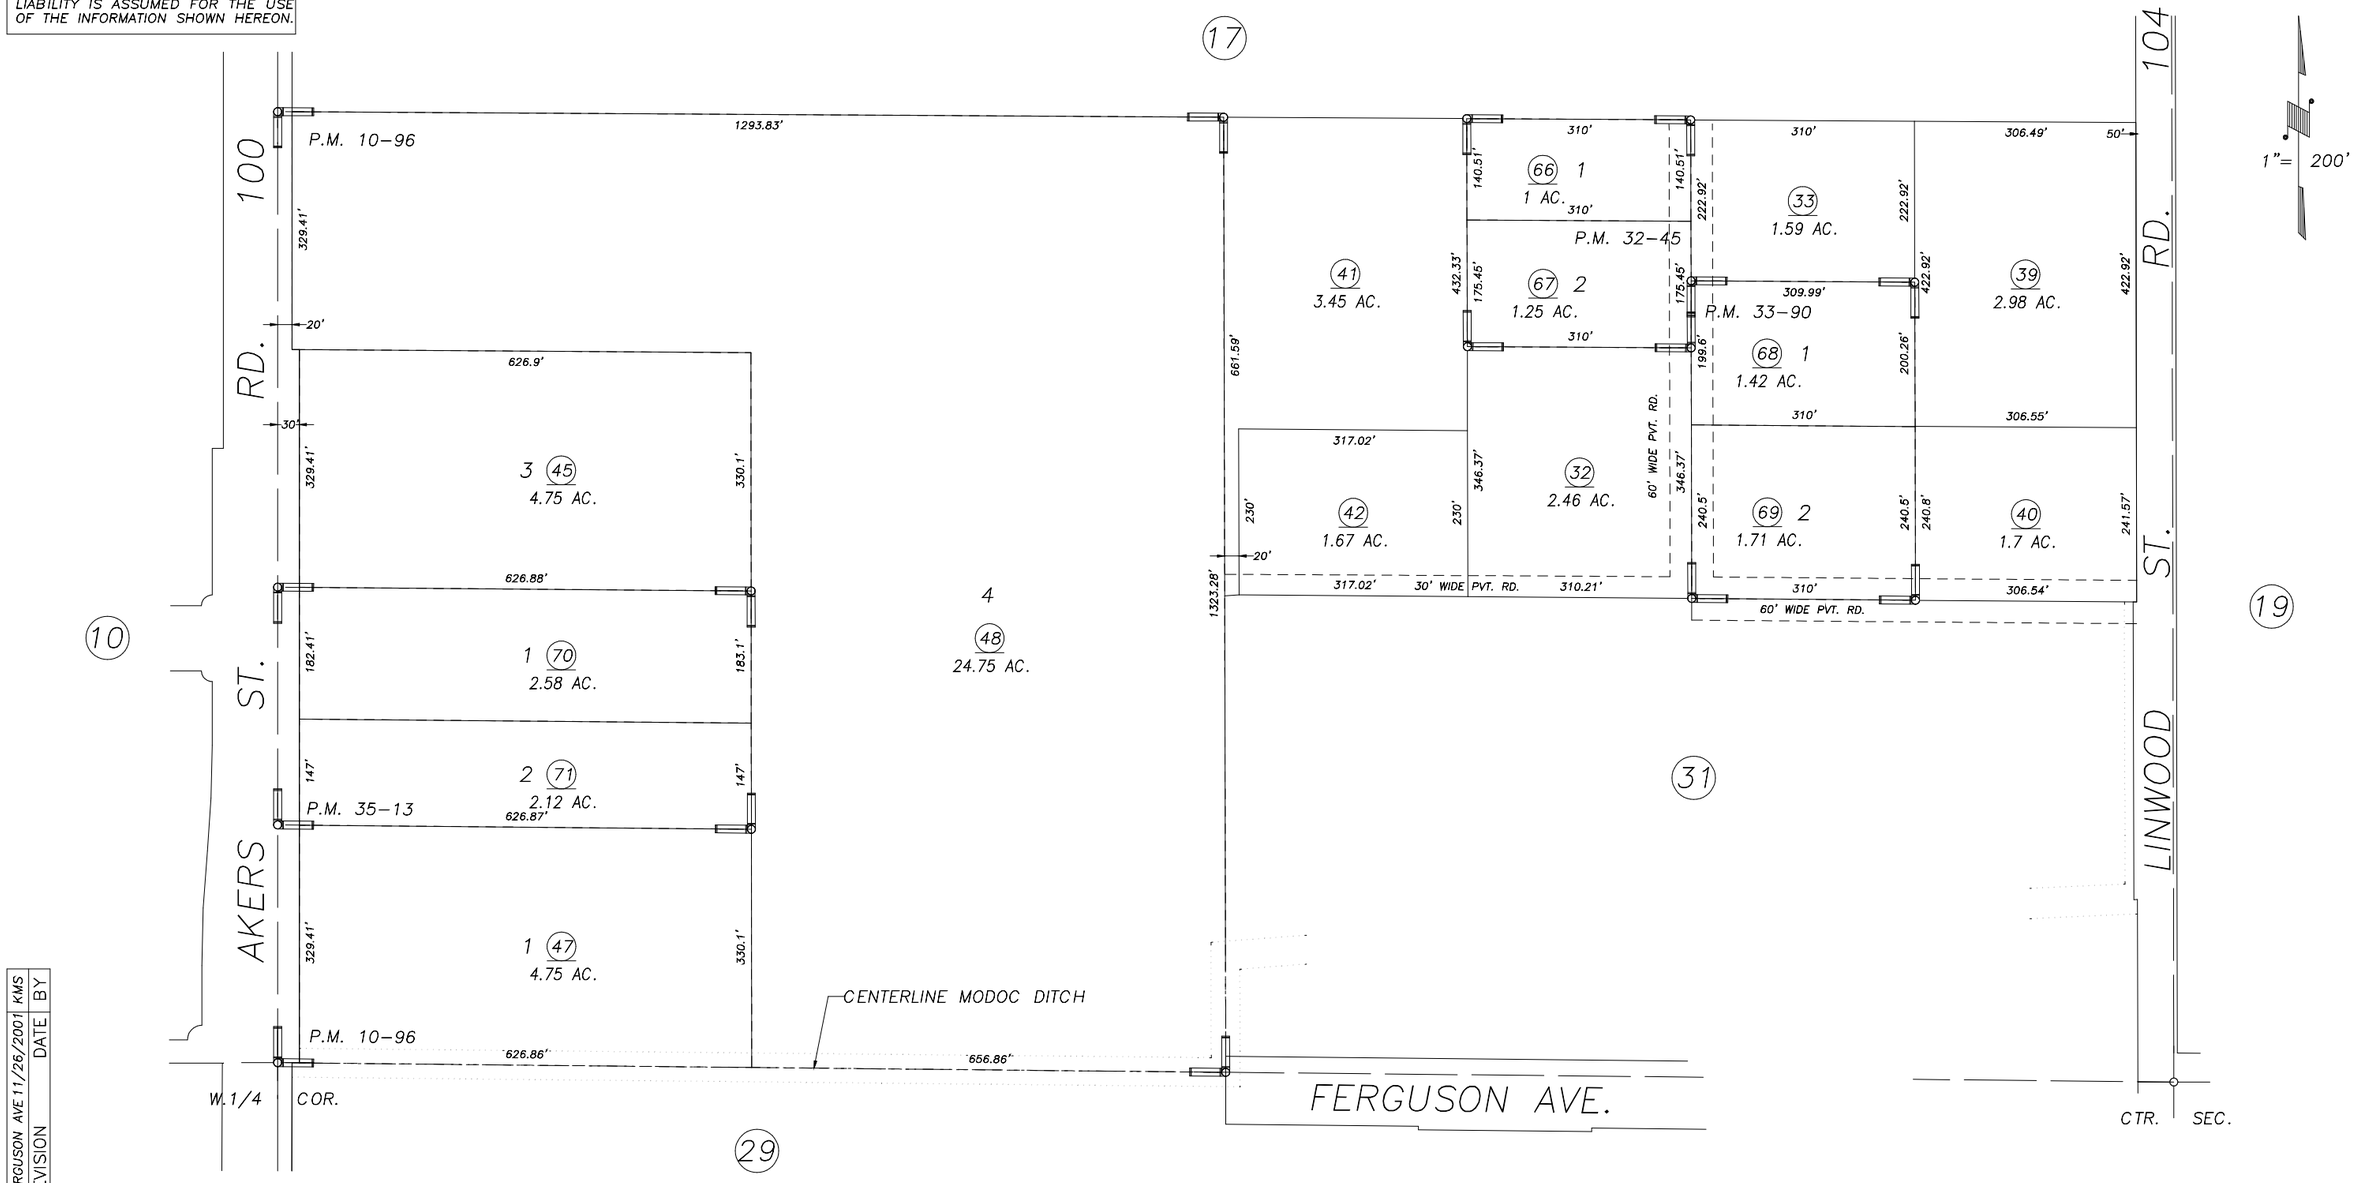

FURGUSON AVE 11/26/2001	KMS
REVISION DATE	BY

PARCEL MAP 995, P.M. 10–96
PARCEL MAP 3144, P.M. 32–45
PARCEL MAP 3288, P.M. 33–90
PARCEL MAP 3411, P.M. 35–13

ASSESSOR'S MAPS BK. 077 , PG. 07 .
COUNTY OF TULARE, CALIF.

NOTE: Assessor's Block Numbers Shown in Ellipses
Assessor's Parcel Numbers Shown in Circles

02/03