DISCLAIMER

THIS MAP WAS PREPARED FOR LOCAL PROPERTY ASSESSMENT PURPOSES ONLY AND THE PARCELS SHOWN HEREON MAY NOT COMPLY WITH STATE AND LOCAL SUBDIVISION ORDINANCES, AND NO LIABILITY IS ASSUMED FOR THE USE OF THE INFORMATION SHOWN HEREON.

POR. S1/2 SEC.23 & POR. NW1/4 SEC.26, T.18S., R.24E., M.D.B.&M.

Tax Area Code 077–08

006–123
006–175
006–200
006–215

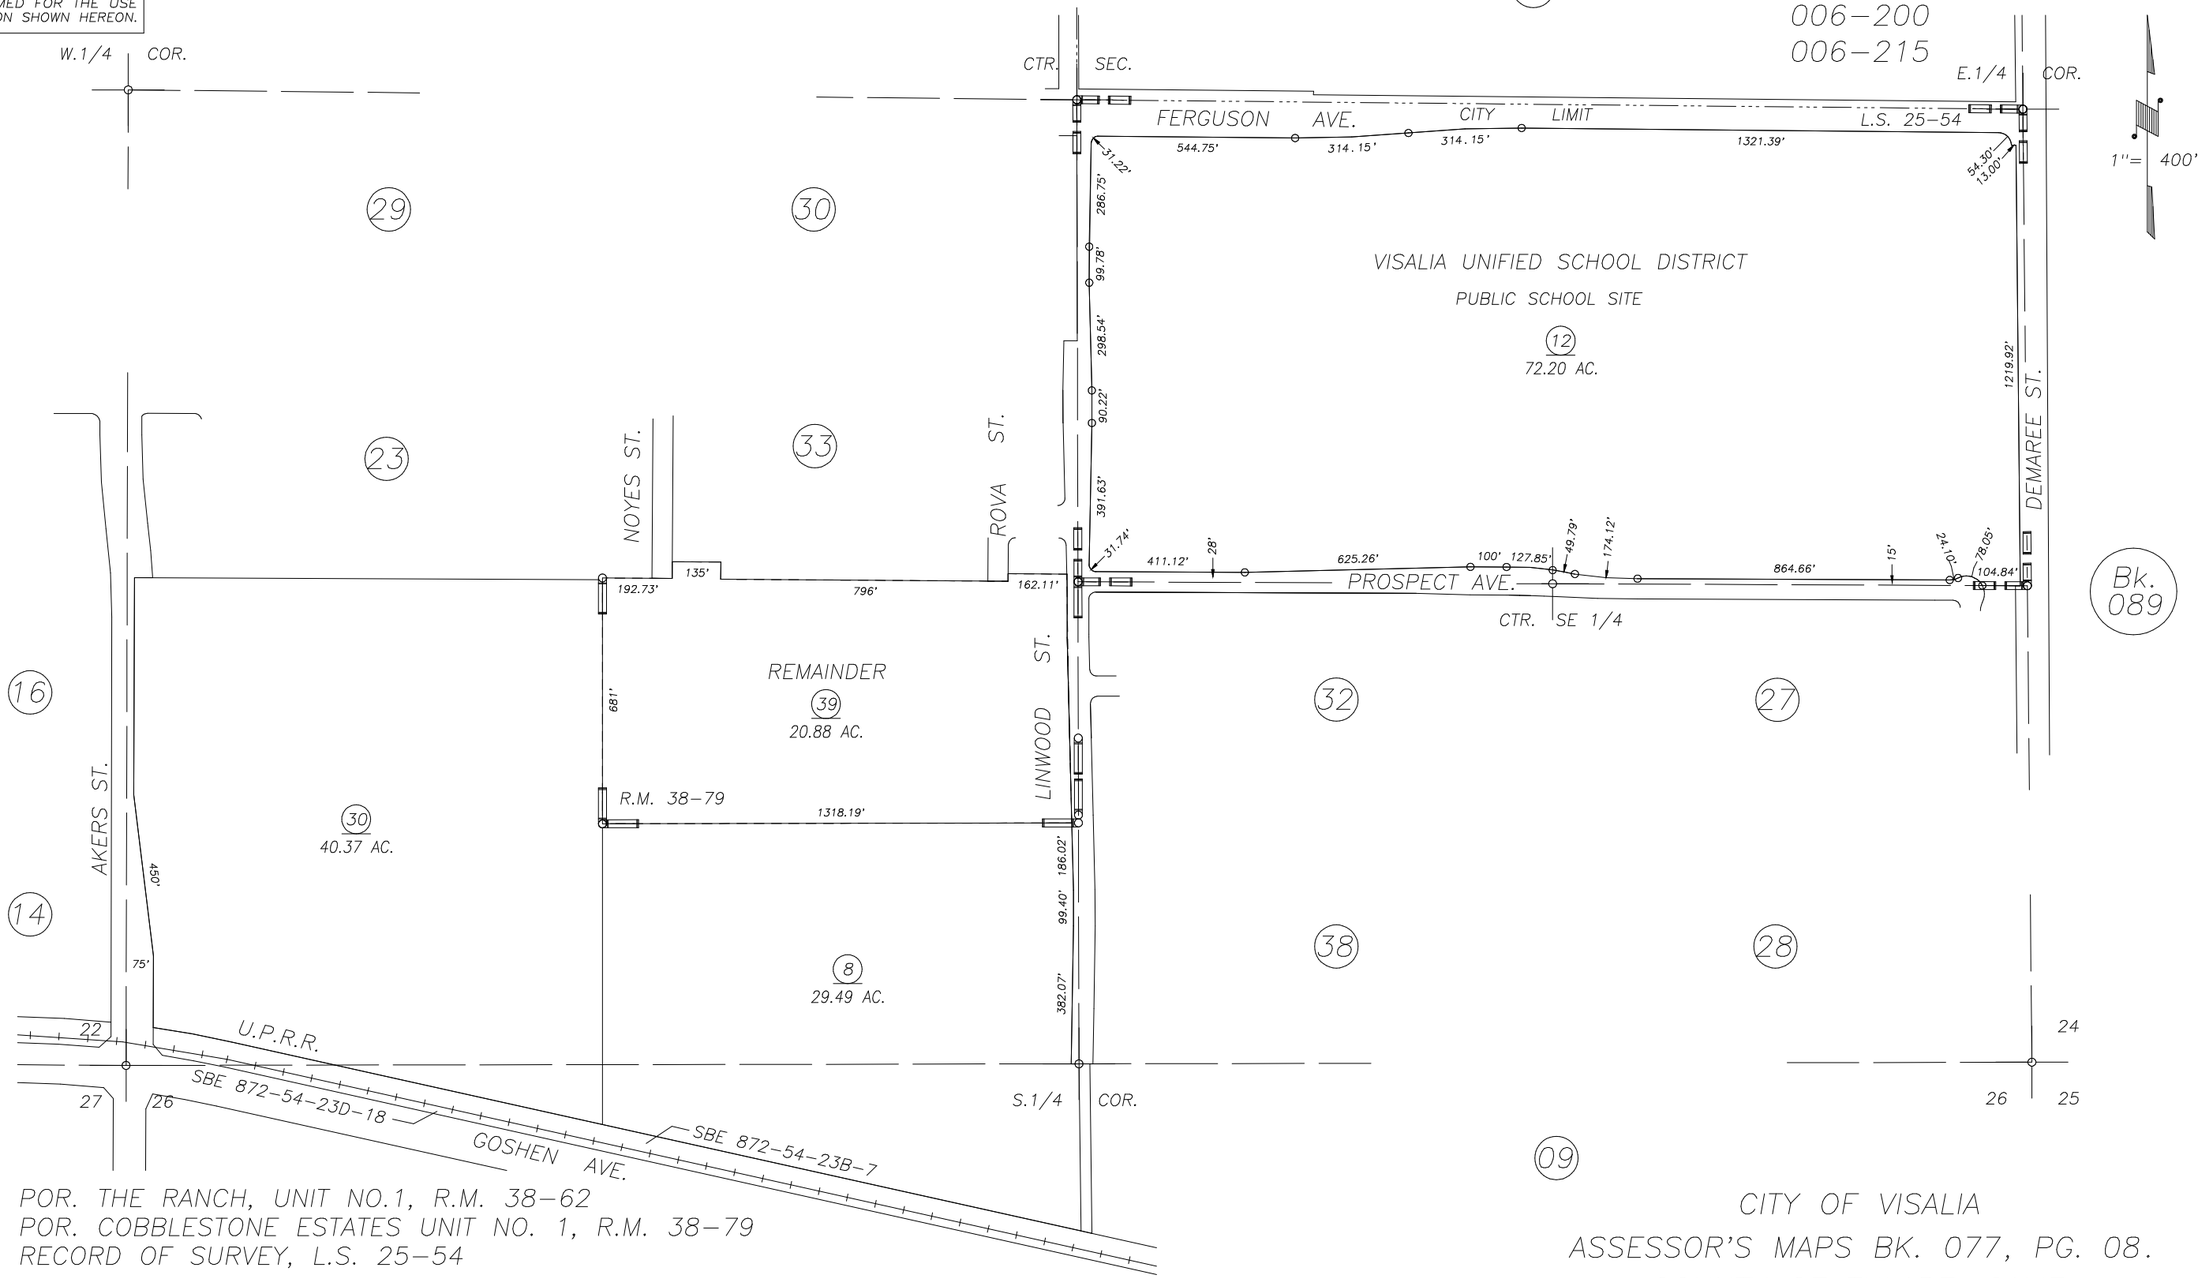

POR. THE RANCH, UNIT NO.1, R.M. 38–62
POR. COBBLESTONE ESTATES UNIT NO. 1, R.M. 38–79
RECORD OF SURVEY, L.S. 25–54

Bk. 085

CITY OF VISALIA
ASSESSOR'S MAPS BK. 077, PG. 08.
COUNTY OF TULARE, CALIF.

NOTE: Assessor's Block Numbers Shown in Ellipses
Assessor's Parcel Numbers Shown in Circles

02/03

REVISION	DATE	BY
2001–0090511	3/18/2002	KMS