N1/2 OF SE1/4 SEC.23, T.18S., R.24E., M.D.B.&M.

Tax Area Codes 077–08
006–200

DISCLAIMER

THIS MAP WAS PREPARED FOR LOCAL PROPERTY ASSESSMENT PURPOSES ONLY AND THE PARCELS SHOWN HEREON MAY NOT COMPLY WITH STATE AND LOCAL SUBDIVISION ORDINANCES, AND NO LIABILITY IS ASSUMED FOR THE USE OF THE INFORMATION SHOWN HEREON.

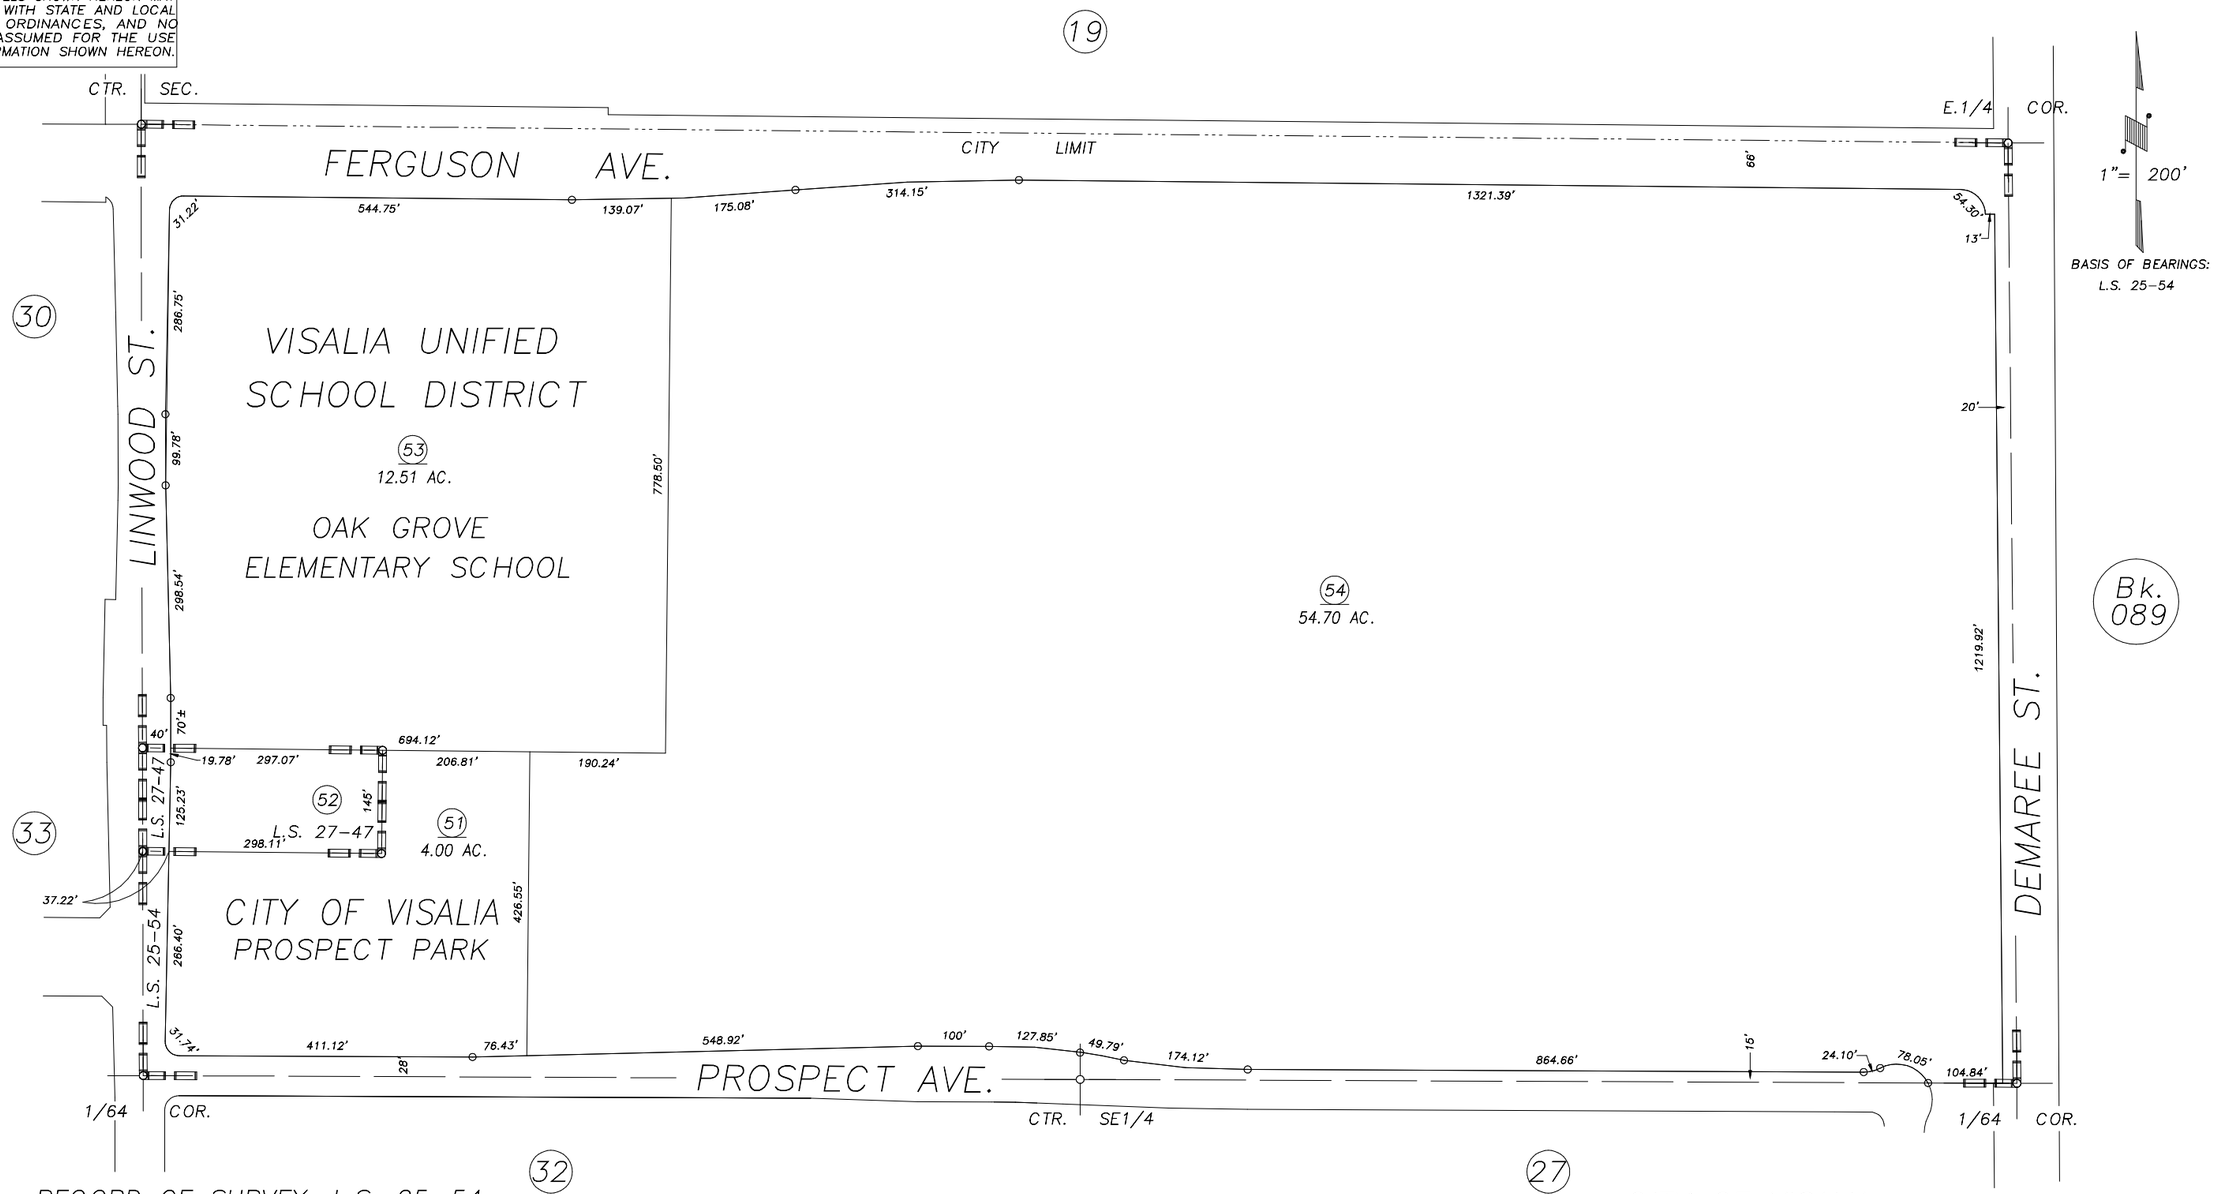

RECORD OF SURVEY, L.S. 25–54
RECORD OF SURVEY, L.S. 27–47

CITY OF VISALIA
ASSESSOR'S MAPS BK.077 , PG.08
COUNTY OF TULARE, CALIFORNIA, U.S.A.

NOTE: Assessor's Parcel Numbers Shown in Circles
Assessor's Block Numbers Shown in Elipses

(1) (123)

REVISION	DATE	TECH
2005–0016058	06/22/2005	PHN