DISCLAIMER

THIS MAP WAS PREPARED FOR LOCAL PROPERTY ASSESSMENT PURPOSES ONLY AND THE PARCELS SHOWN HEREON MAY NOT COMPLY WITH STATE AND LOCAL SUBDIVISION ORDINANCES, AND NO LIABILITY IS ASSUMED FOR THE USE OF THE INFORMATION SHOWN HEREON.

SLY. POR SEC. 23 & POR. SEC. 26 N. OF S.P.R.R., T.18S., R.24E., M.D.B.& M.

Tax Area Code
6-123
6-175
6-200
153-015

77-08

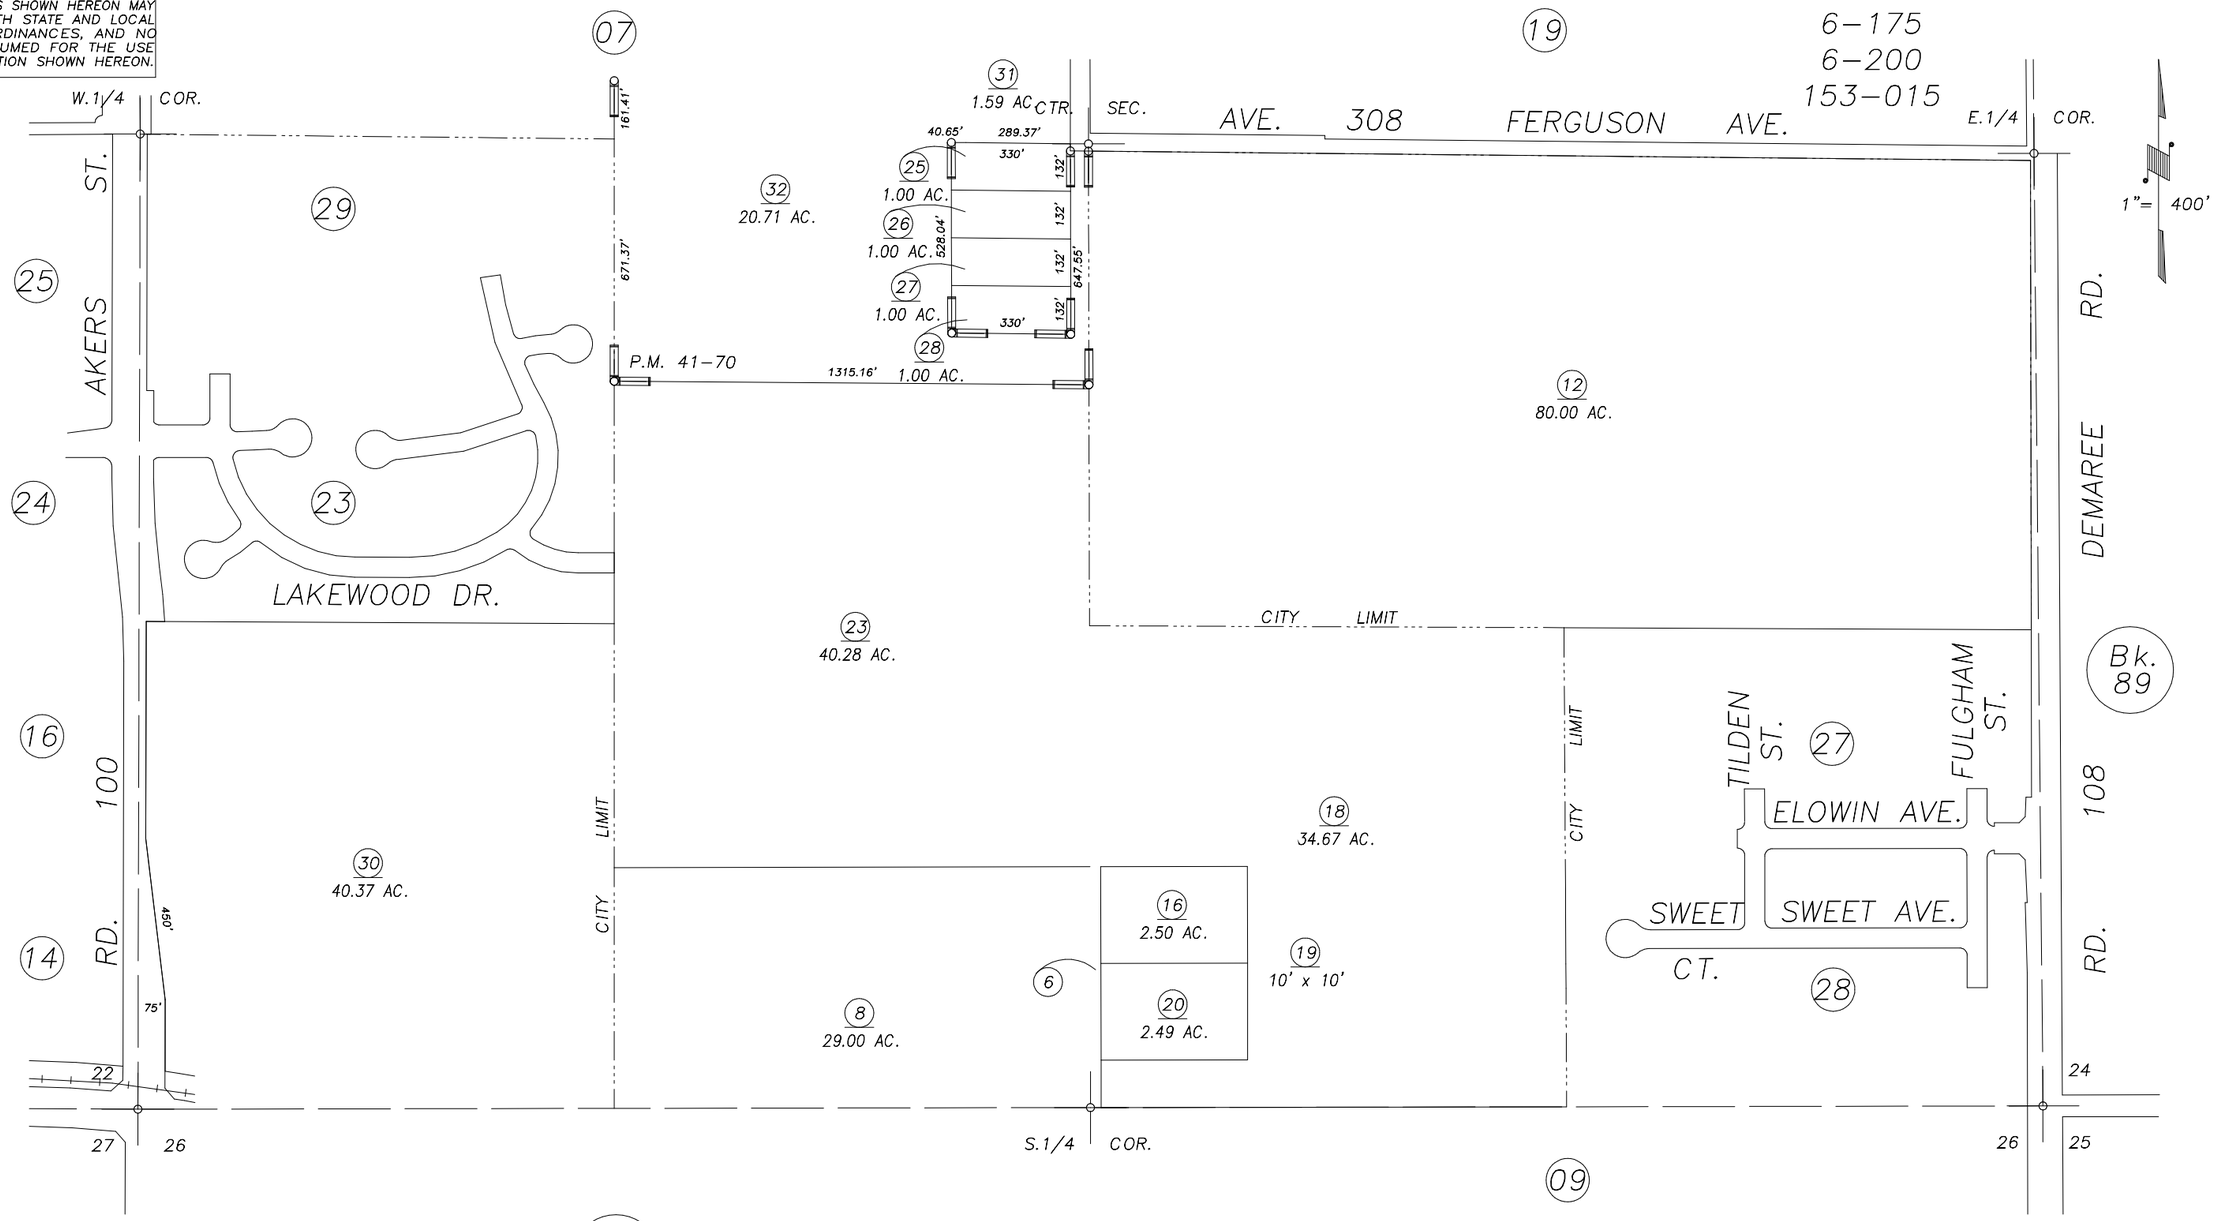

PARCEL MAP 4066, P.M. 41-70

Bk. 85

CITY OF VISALIA
ASSESSOR'S MAPS BK. 077 , PG. 08 .
COUNTY OF TULARE, CALIF.

NOTE: Assessor's Block Numbers Shown in Ellipses
Assessor's Parcel Numbers Shown in Circles

99/00

REVISION	DATE	BY
ADD PG. 29	11/16/98	KPT