DISCLAIMER

THIS MAP WAS PREPARED FOR LOCAL PROPERTY ASSESSMENT PURPOSES ONLY AND THE PARCELS SHOWN HEREON MAY NOT COMPLY WITH STATE AND LOCAL SUBDIVISION ORDINANCES, AND NO LIABILITY IS ASSUMED FOR THE USE OF THE INFORMATION SHOWN HEREON.

# SEC.15 & 22, T.18S., R.24E., M.D.B.&M.

Tax Area Code 077–10

(23) 006–004 006–174 006–175 006–183 006–197 153–014 153–015

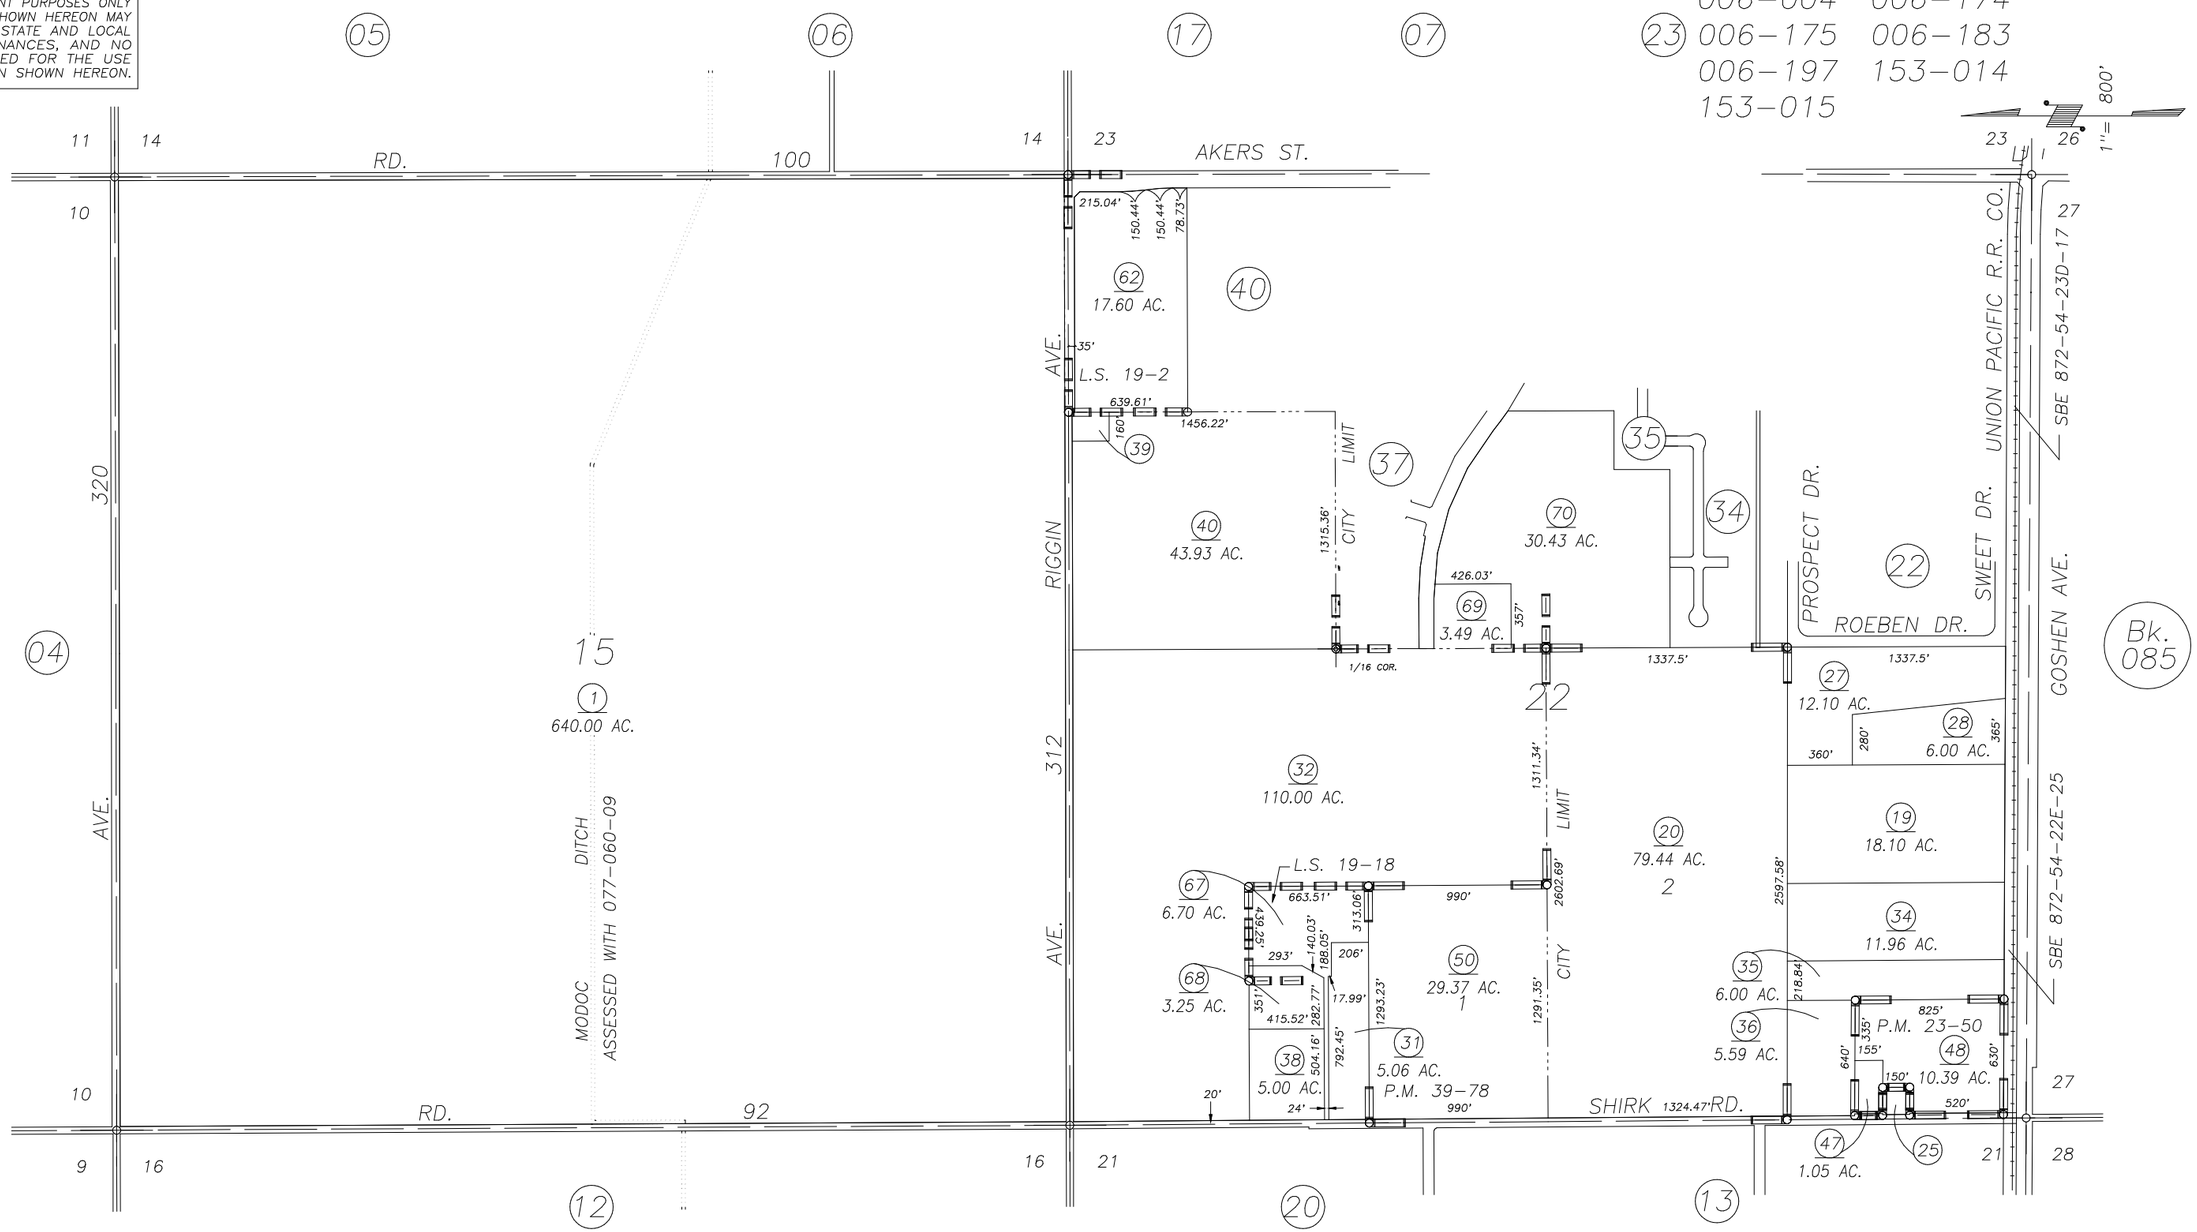


PARCEL MAP 2249, P.M. 23–50
PARCEL MAP 3875, P.M. 39–78
RECORD OF SURVEY, L.S. 19–2
RECORD OF SURVEY, L.S. 19–18
POR. MARSEILLE SUB. NO.1, R.M. 37–3

CITY OF VISALIA
ASSESSOR'S MAPS BK. 077 , PG. 10
COUNTY OF TULARE, CALIFORNIA, U.S.A.

NOTE: Assessor's Parcel Numbers Shown in Circles (1)
Assessor's Block Numbers Shown in Elipses (123)

| REVISION | DATE | TECH |
|---|---|---|
| 2002–0014608 | 12/12/2002 | RJL |