SEC.15 & 22, T.18S., R.24E., M.D.B.&M.

Tax Area Code 077–10

006–004 006–062 006–115
006–122 006–175 006–183
006–197 006–209 006–215
006–225 153–014

DISCLAIMER

THIS MAP WAS PREPARED FOR LOCAL PROPERTY ASSESSMENT PURPOSES ONLY AND THE PARCELS SHOWN HEREON MAY NOT COMPLY WITH STATE AND LOCAL SUBDIVISION ORDINANCES, AND NO LIABILITY IS ASSUMED FOR THE USE OF THE INFORMATION SHOWN HEREON.

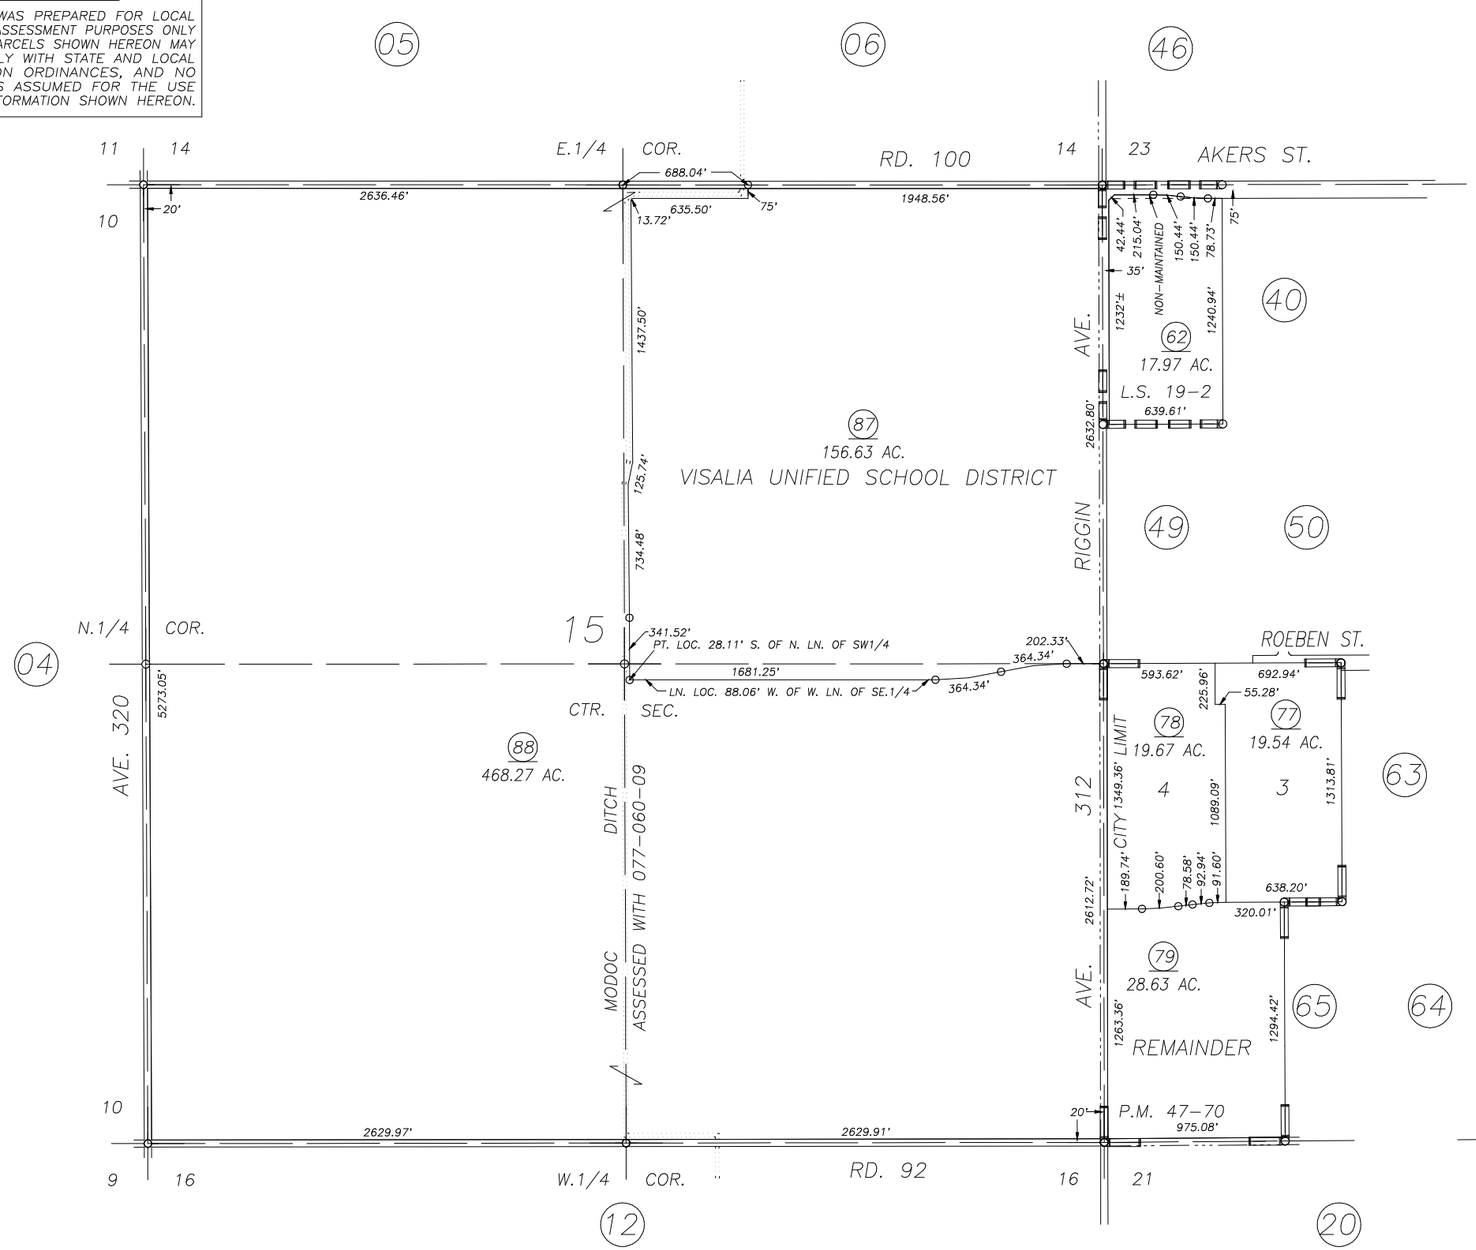

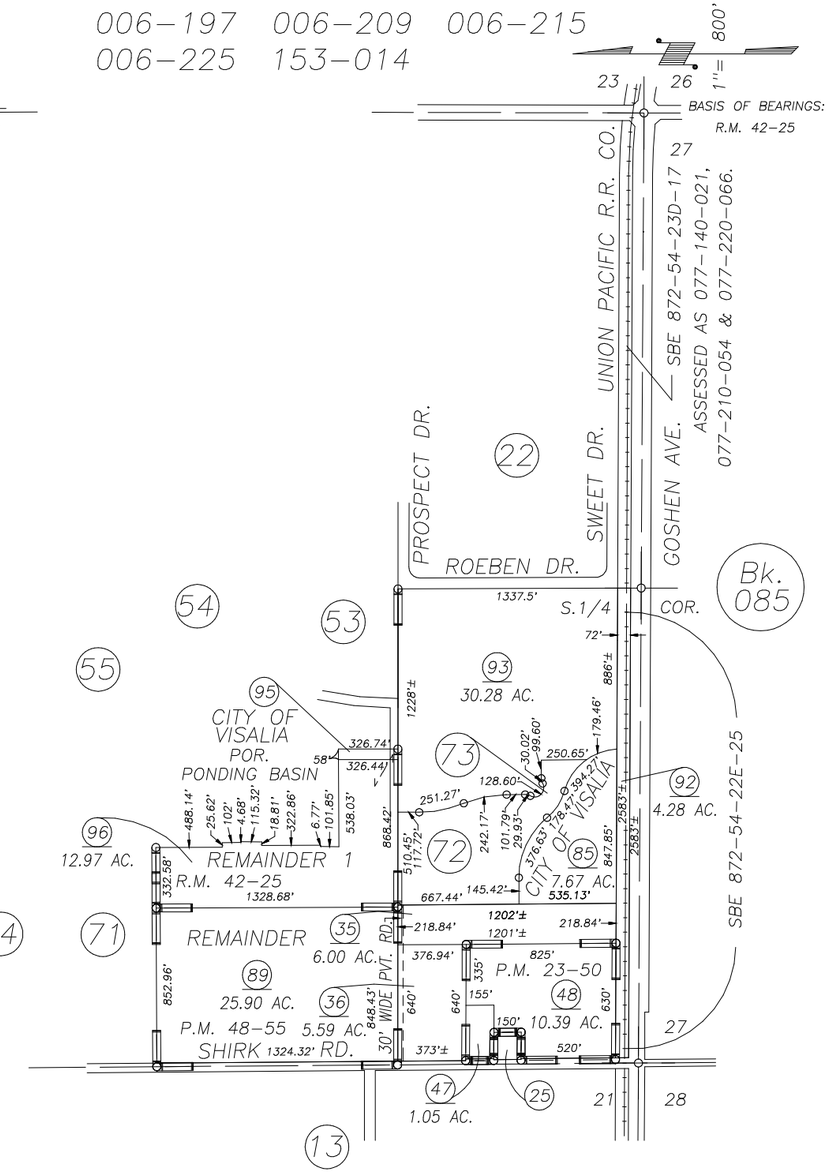

PARCEL MAP 2249, P.M. 23–50
POR. EAGLE CREEK NO. 1, R.M. 41–38
RECORD OF SURVEY, L.S. 19–2
POR. PARCEL MAP 4665, P.M. 47–70
PARCEL MAP NO. 4750, P.M. 48–55
POR. EAGLE CREEK NO. 2, R.M. 42–25

VICINITY OF VISALIA
ASSESSOR'S MAPS BK. 077 , PG. 10
COUNTY OF TULARE, CALIFORNIA, U.S.A.

NOTE: Assessor's Parcel Numbers Shown in Circles (1)
Assessor's Block Numbers Shown in Elipses (123)

REVISION	DATE	TECH
2007–0101842	02/21/2008	ASG