DISCLAIMER

THIS MAP WAS PREPARED FOR LOCAL PROPERTY ASSESSMENT PURPOSES ONLY AND THE PARCELS SHOWN HEREON MAY NOT COMPLY WITH STATE AND LOCAL SUBDIVISION ORDINANCES, AND NO LIABILITY IS ASSUMED FOR THE USE OF THE INFORMATION SHOWN HEREON.

# S.1/2 SEC. 20, T.18 S., R.24 E., M.D.B.&M.

Tax Area Code 77–11

6–006
6–015

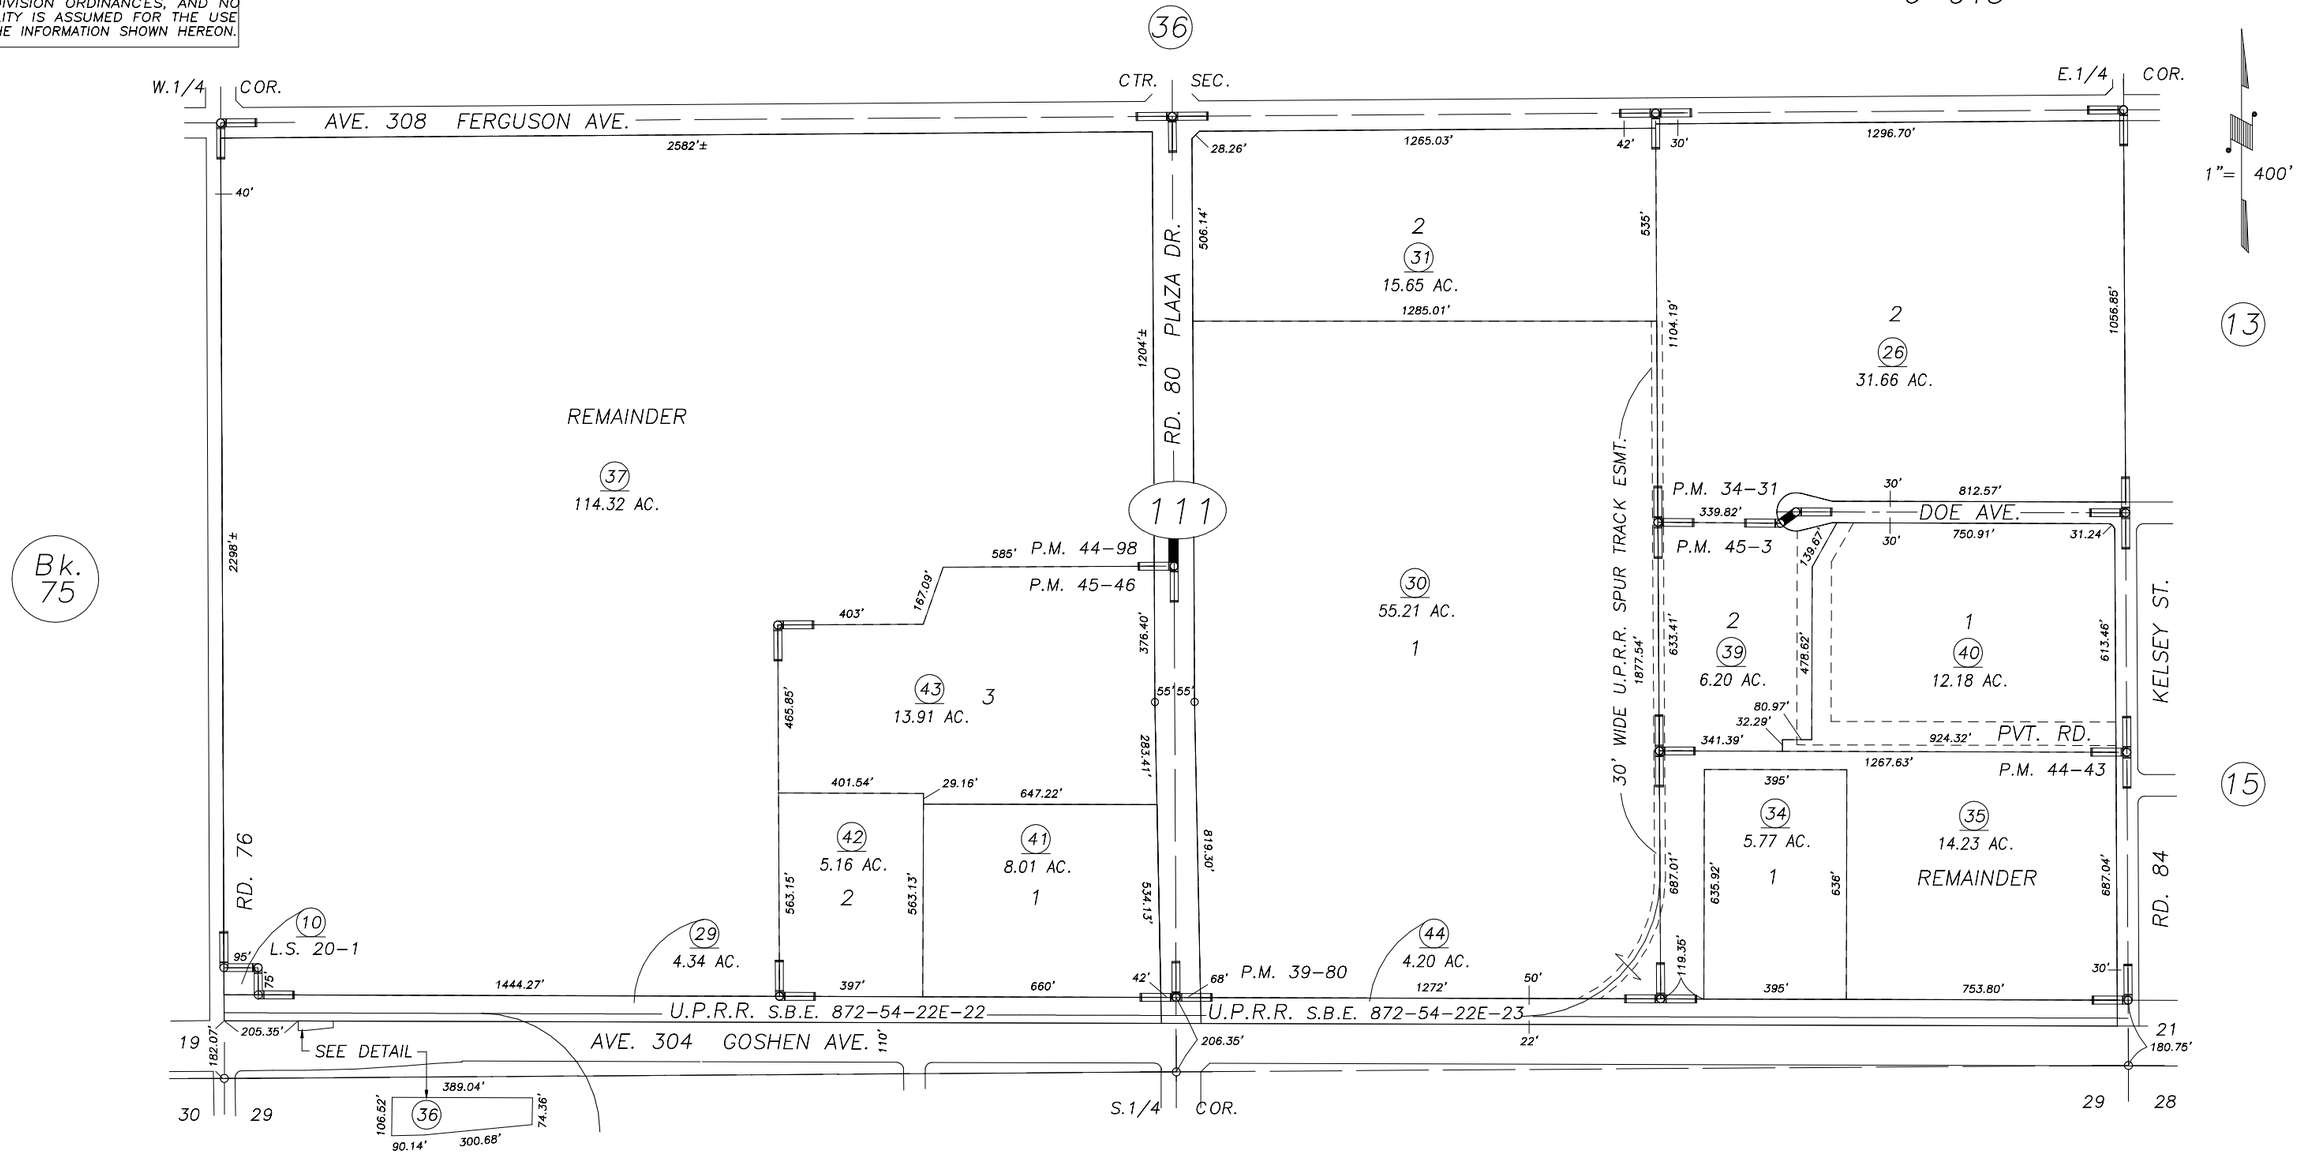


Bk. 81

| 2000–19867 | 12/5/2000 | KMS |
|---|---|---|
| REVISION | DATE | BY |

PARCEL MAP 3877, P.M. 39–80
PARCEL MAP 4339, P.M. 44–43
PARCEL MAP 4393, P.M. 44–98
PARCEL MAP 4398, P.M. 45–3
PARCEL MAP 4441, P.M. 45–46
RECORD OF SURVEY, L.S. 20–1

CITY OF VISALIA
ASSESSOR'S MAPS BK. 77 , PG. 11 .
COUNTY OF TULARE, CALIF.

NOTE: Assessor's Block Numbers Shown in Ellipses
Assessor's Parcel Numbers Shown in Circles

01–02