DISCLAIMER

THIS MAP WAS PREPARED FOR LOCAL PROPERTY ASSESSMENT PURPOSES ONLY AND THE PARCELS SHOWN HEREON MAY NOT COMPLY WITH STATE AND LOCAL SUBDIVISION ORDINANCES, AND NO LIABILITY IS ASSUMED FOR THE USE OF THE INFORMATION SHOWN HEREON.

S 1/2 SEC. 21, T.18S., R.24E., M.D.B.& M.

Tax Area Code 077–13
006–006
006–114

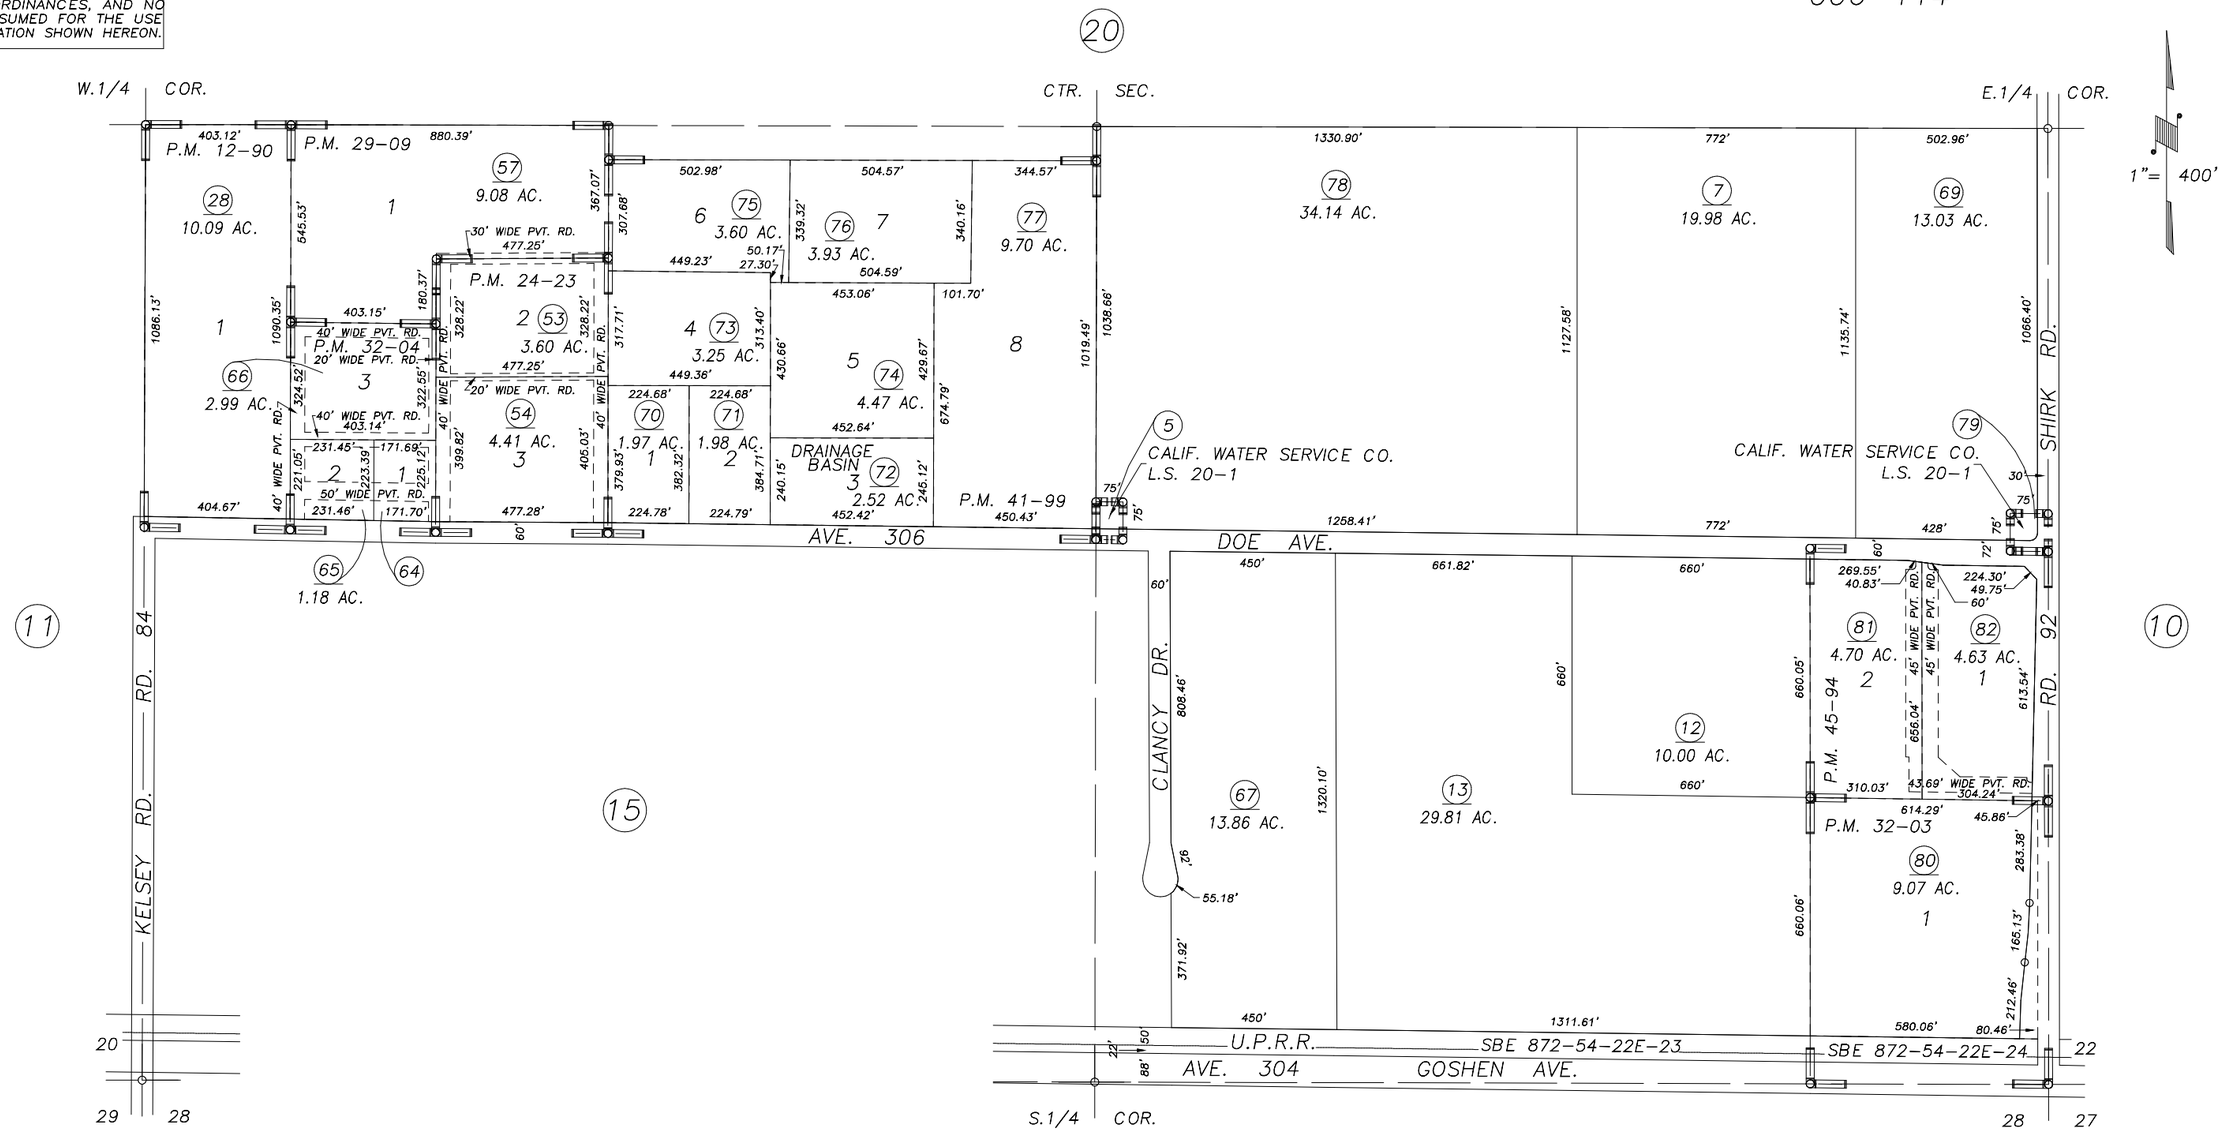

REVISION	DATE	TECH
2001–0028858	1/29/2002	PHN

PARCEL MAP 1189, P.M. 12–90
PARCEL MAP 2322, P.M. 24–23
PARCEL MAP 2808, P.M. 29–09
RECORD OF SURVEY, L.S. 20–1
PARCEL MAP 3102, P.M. 32–03
PARCEL MAP 3103, P.M. 32–04
PARCEL MAP 4095, P.M. 41–99

PARCEL MAP 4489, P.M. 45–94

Bk. 081

CITY OF VISALIA
ASSESSOR'S MAPS BK. 077 , PG. 13 .
COUNTY OF TULARE, CALIF.

NOTE: Assessor's Block Numbers Shown in Ellipses
Assessor's Parcel Numbers Shown in Circles

02/03