DISCLAIMER

THIS MAP WAS PREPARED FOR LOCAL PROPERTY ASSESSMENT PURPOSES ONLY AND THE PARCELS SHOWN HEREON MAY NOT COMPLY WITH STATE AND LOCAL SUBDIVISION ORDINANCES, AND NO LIABILITY IS ASSUMED FOR THE USE OF THE INFORMATION SHOWN HEREON.

N1/2 OF NE1/4 SEC.23, T.18S., R.24E., M.D.B.&M.

Tax Area Codes 077–18
153–015
006–215

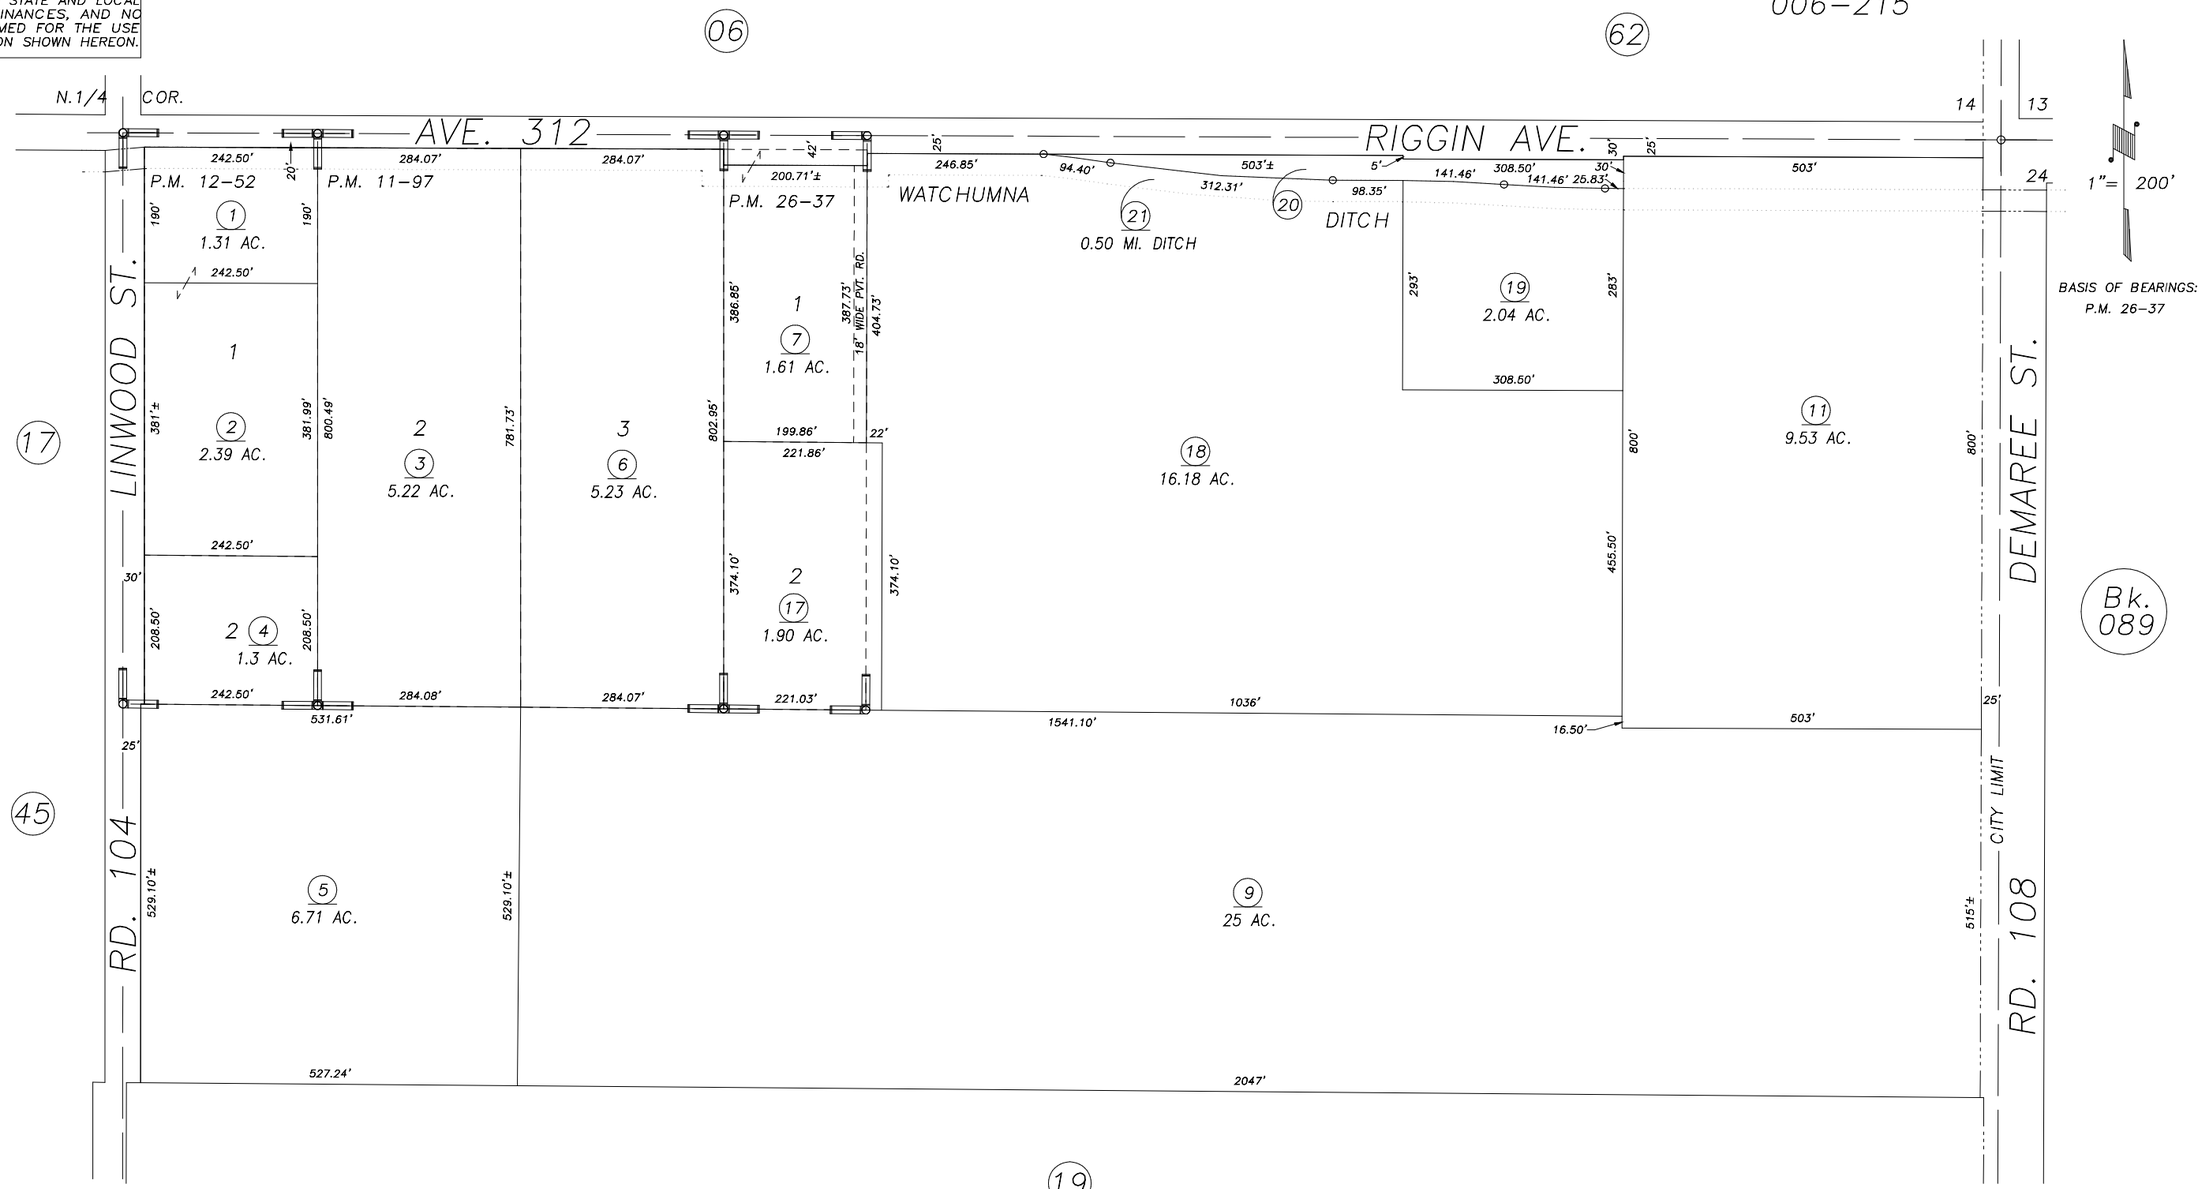

PARCEL MAP NO. 1096, P.M. 11–97
PARCEL MAP NO. 1151, P.M. 12–52
PARCEL MAP NO. 2536, P.M. 26–37

VICINITY OF VISALIA
ASSESSOR'S MAPS BK.077 , PG.18
COUNTY OF TULARE, CALIFORNIA, U.S.A.

NOTE: Assessor's Parcel Numbers Shown in Circles (1)
Assessor's Block Numbers Shown in Elipses (123)

REVISION	DATE	TECH
2005–0047683	05/03/2006	JRS