DISCLAIMER

THIS MAP WAS PREPARED FOR LOCAL PROPERTY ASSESSMENT PURPOSES ONLY AND THE PARCELS SHOWN HEREON MAY NOT COMPLY WITH STATE AND LOCAL SUBDIVISION ORDINANCES, AND NO LIABILITY IS ASSUMED FOR THE USE OF THE INFORMATION SHOWN HEREON.

# N 1/2 SEC. 21, T.18S., R.24E., M.D.B.& M.

Tax Area Code 77–20

006–015
006–065
153–059

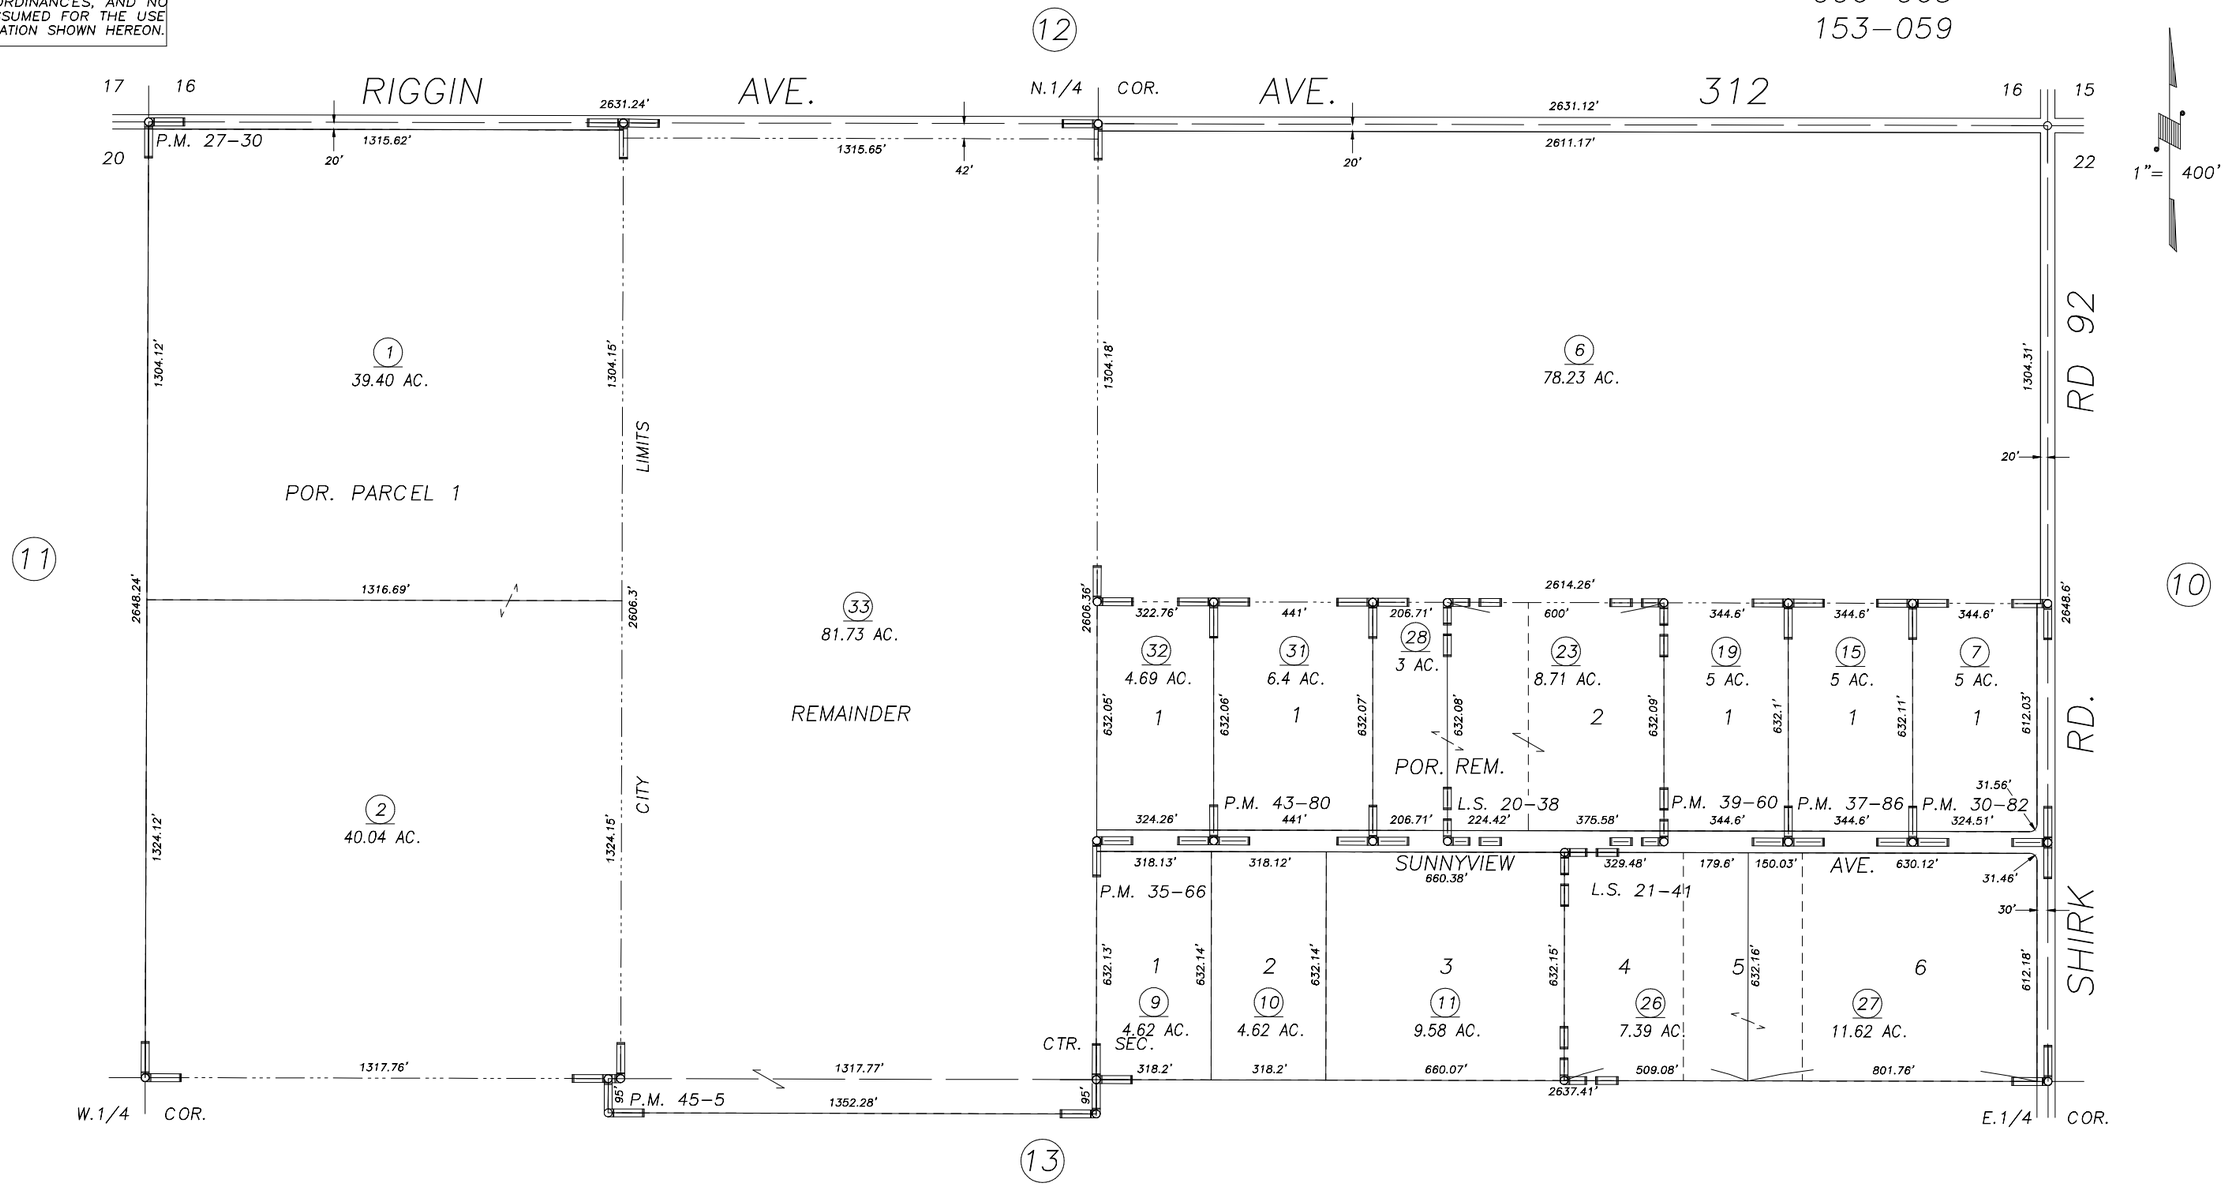


| L.S. 21–41 | 06/12/00 | JGM |
|---|---|---|
| REVISION | DATE | BY |

PARCEL MAP 2629, P.M. 27–30
PARCEL MAP 2981, P.M. 30–82
PARCEL MAP 3464, P.M. 35–66
PARCEL MAP 3683, P.M. 37–86
PARCEL MAP 3857, P.M. 39–60
RECORD OF SURVEY, L.S. 20–38

PARCEL MAP 4276, P.M. 43–80
PARCEL MAP 4400, P.M. 45–5
RECORD OF SURVEY, L.S. 21–41

VISALIA
ASSESSOR'S MAPS BK. 77 , PG. 20 .
COUNTY OF TULARE, CALIF.

NOTE: Assessor's Block Numbers Shown in Ellipses
Assessor's Parcel Numbers Shown in Circles

00/01