DISCLAIMER

THIS MAP WAS PREPARED FOR LOCAL PROPERTY ASSESSMENT PURPOSES ONLY AND THE PARCELS SHOWN HEREON MAY NOT COMPLY WITH STATE AND LOCAL SUBDIVISION ORDINANCES, AND NO LIABILITY IS ASSUMED FOR THE USE OF THE INFORMATION SHOWN HEREON.

POR. SE 1/4 OF SE 1/4 SECTION 23, T.18S., R.24E., M.D.B. & M.

Tax Area Code 6-200

77-27

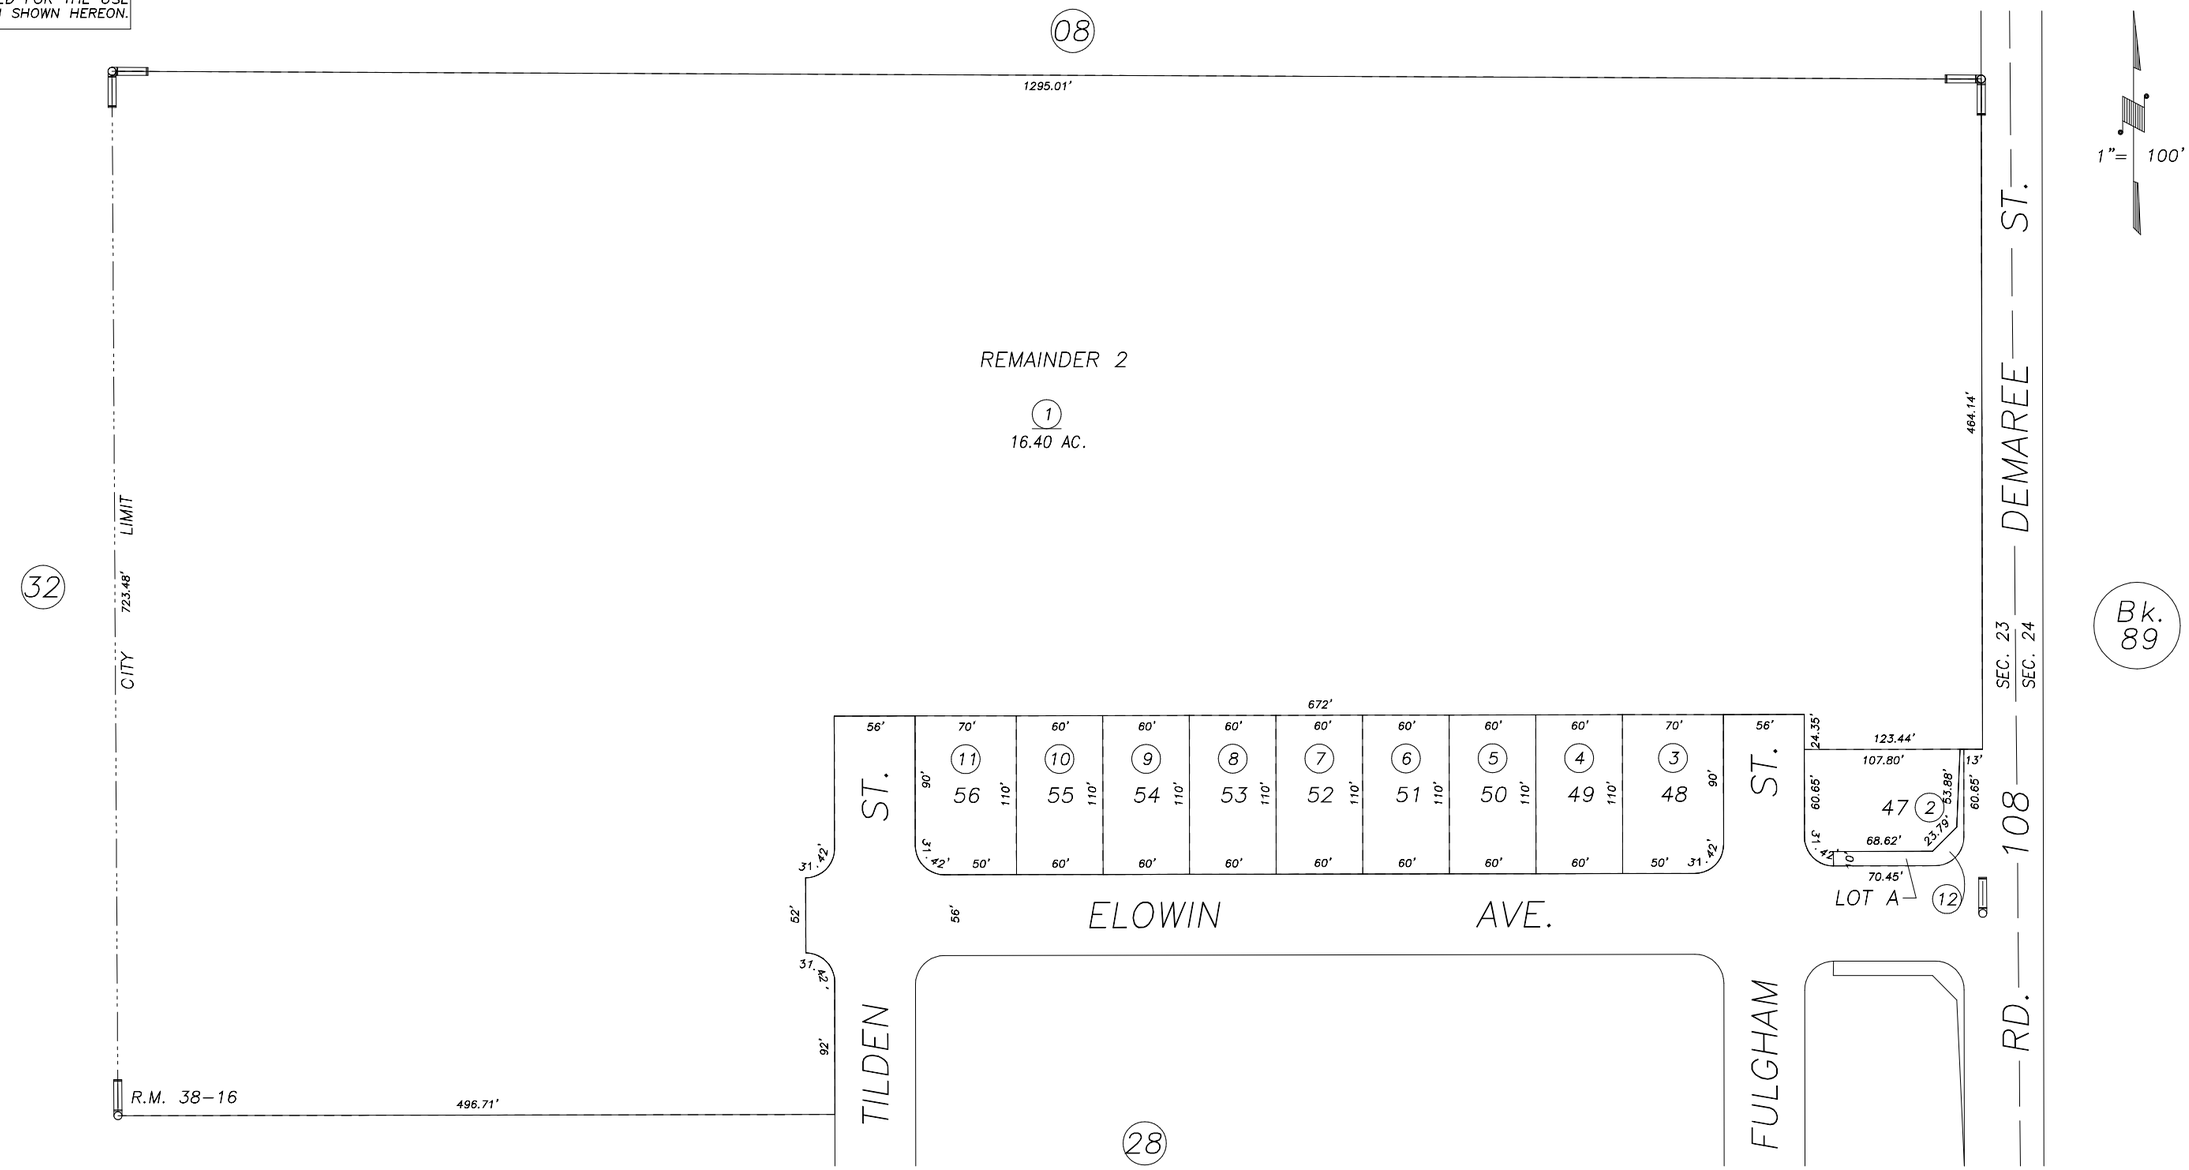

REVIEW	06/09/00	JGM
REVISION	DATE	BY

POR. OAKWOOD SUBDIVISION UNIT NO. 1, R.M. 38-16

CITY OF VISALIA
ASSESSOR'S MAPS BK. 077, PG. 27.
COUNTY OF TULARE, CALIF.

NOTE: Assessor's Block Numbers Shown in Ellipses
Assessor's Parcel Numbers Shown in Circles

99/00