DISCLAIMER

THIS MAP WAS PREPARED FOR LOCAL PROPERTY ASSESSMENT PURPOSES ONLY AND THE PARCELS SHOWN HEREON MAY NOT COMPLY WITH STATE AND LOCAL SUBDIVISION ORDINANCES, AND NO LIABILITY IS ASSUMED FOR THE USE OF THE INFORMATION SHOWN HEREON.

S 1/2 OF SE 1/4 OF NW 1/4 SECTION 23, T.18S., R.24E., M.D.B. & M.

Tax Area Code 077–31
006–215
153–015

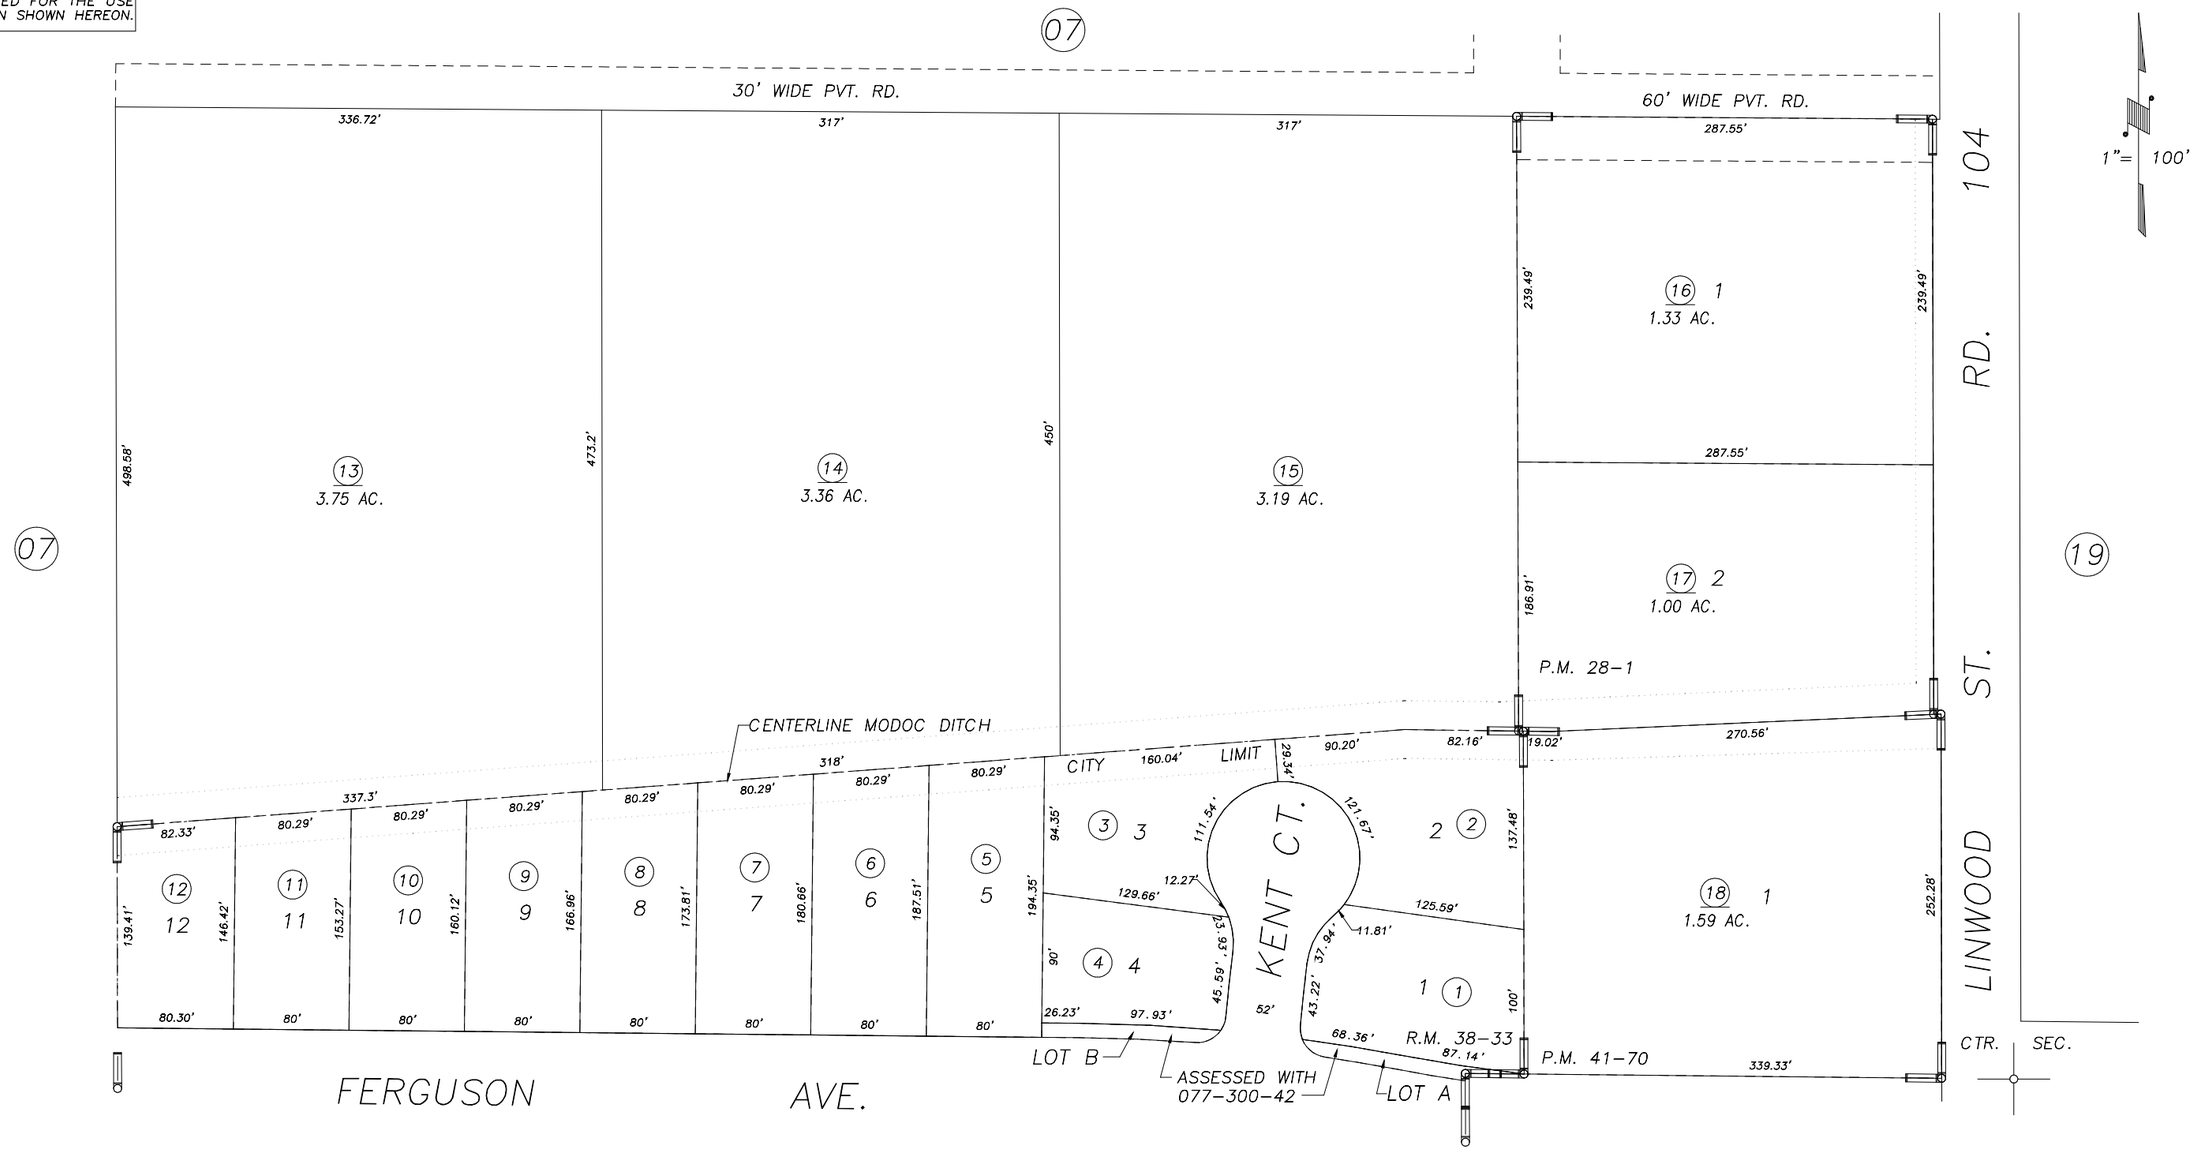

REVISION	DATE	BY
FERGUSON AVE	11/26/2001	KMS

PARCEL MAP 2700, P.M. 28–1
POR. PARCEL MAP 4066, P.M. 41–70
POR. SERENATA SUBDIVISION, R.M. 38–33

30

CITY OF VISALIA
ASSESSOR'S MAPS BK. 077 , PG. 31 .
COUNTY OF TULARE, CALIF.

NOTE: Assessor's Block Numbers Shown in Ellipses
Assessor's Parcel Numbers Shown in Circles

02/03