DISCLAIMER

THIS MAP WAS PREPARED FOR LOCAL PROPERTY ASSESSMENT PURPOSES ONLY AND THE PARCELS SHOWN HEREON MAY NOT COMPLY WITH STATE AND LOCAL SUBDIVISION ORDINANCES, AND NO LIABILITY IS ASSUMED FOR THE USE OF THE INFORMATION SHOWN HEREON.

N1/2 OF SW1/4 OF SE1/4 SEC.23, T.18S., R.24E., M.D.B.&M. Tax Area Code 006-215

077-32

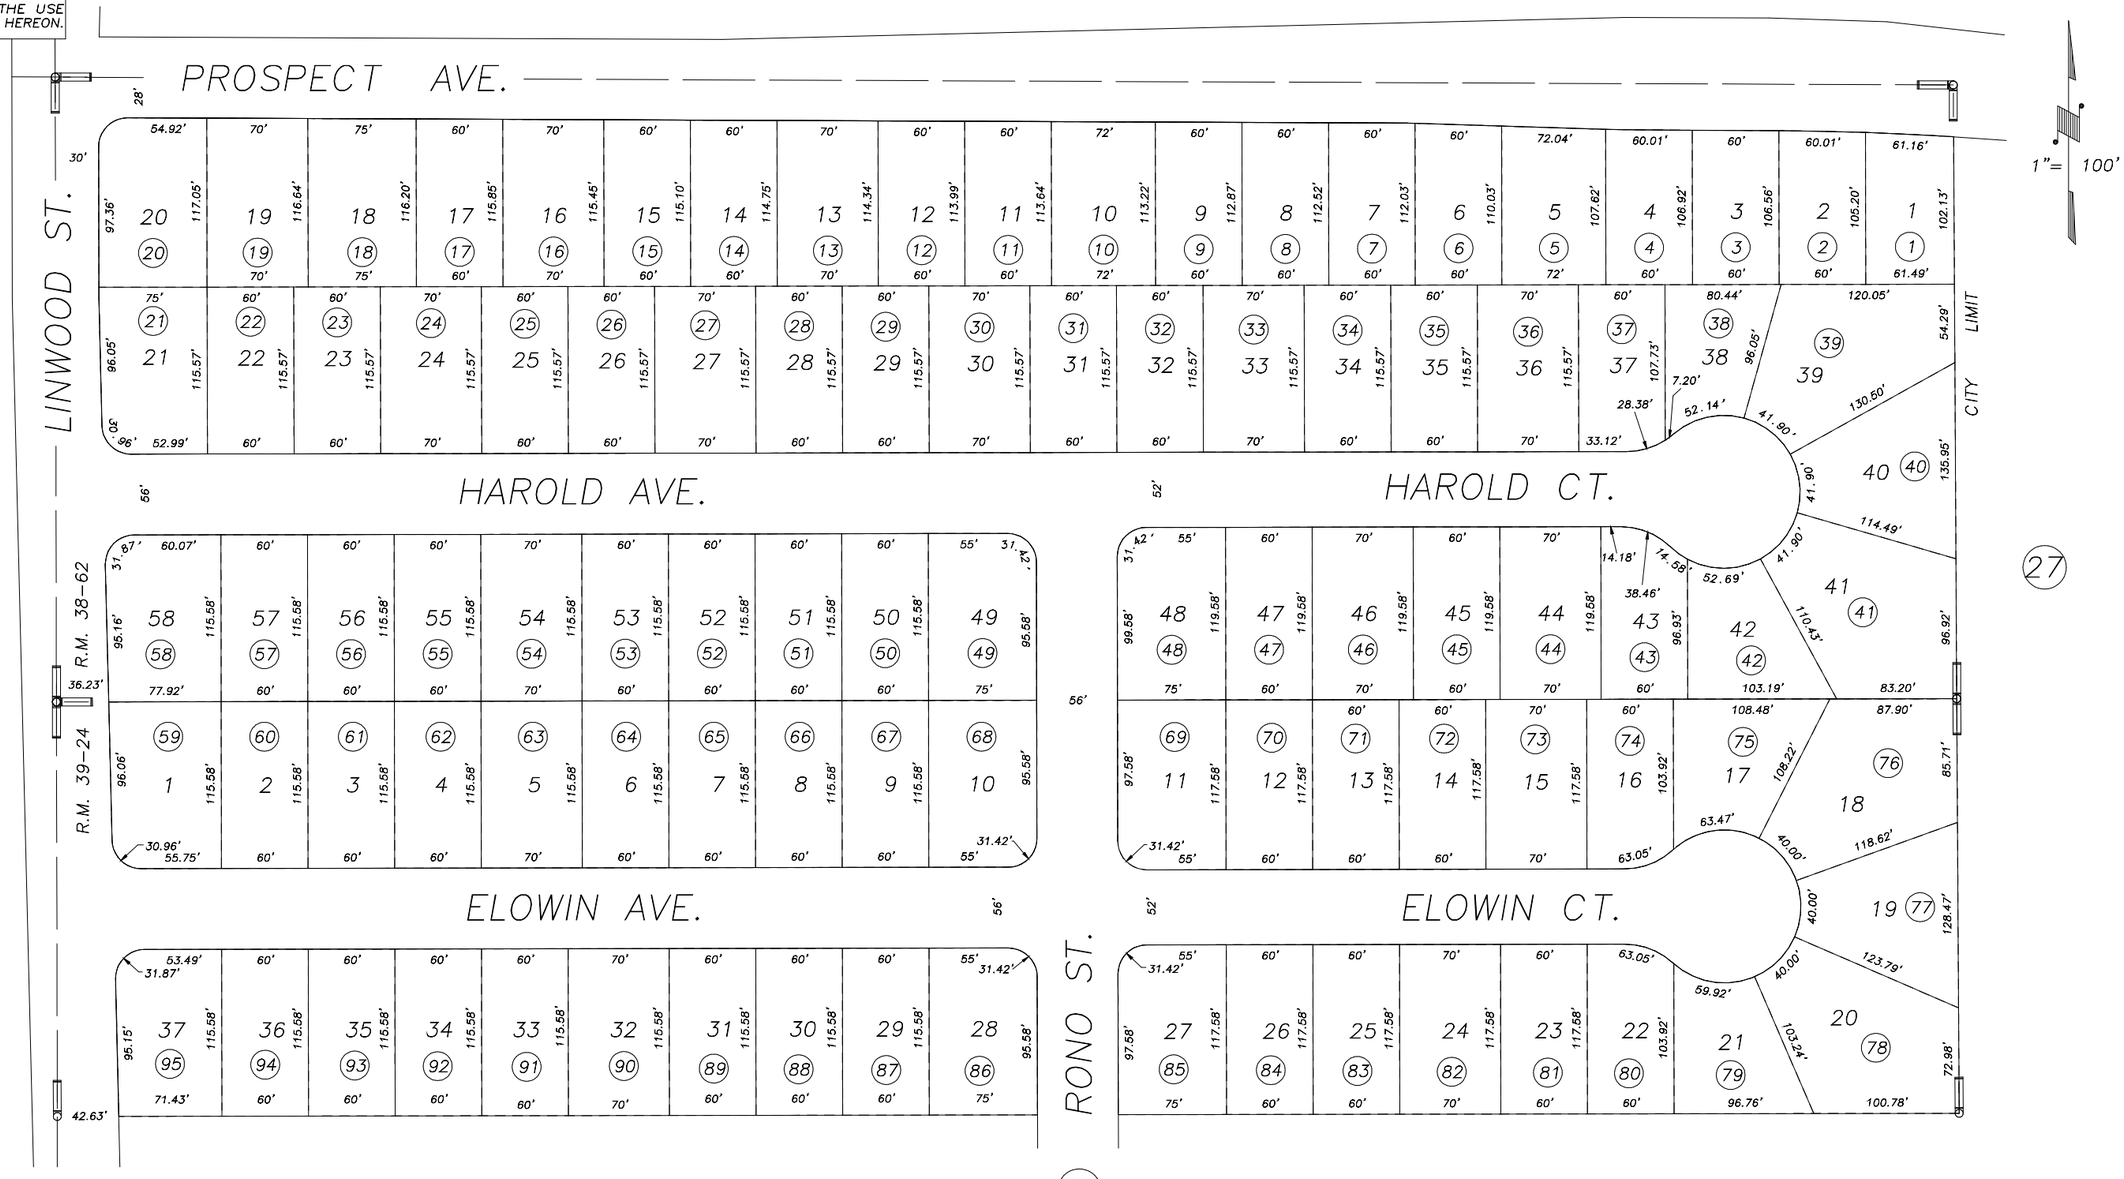

POR. THE RANCH UNIT NO. 1, R.M. 38-62
POR. THE RANCH UNIT NO. 2, R.M. 39-24

CITY OF VISALIA
ASSESSOR'S MAPS BK.077 , PG.32
COUNTY OF TULARE, CALIFORNIA, U.S.A.

NOTE: Assessor's Parcel Numbers Shown in Circles (1)
Assessor's Block Numbers Shown in Elipses (123)

REVISION	DATE	TECH
ADJACENT PAGE 41	03/15/2002	KMS