N1/2 OF NW1/4 OF NE1/4 SEC.26, T.18S., R.24E., M.D.B.&M.

Tax Area Codes 077–48
006–123
006–215

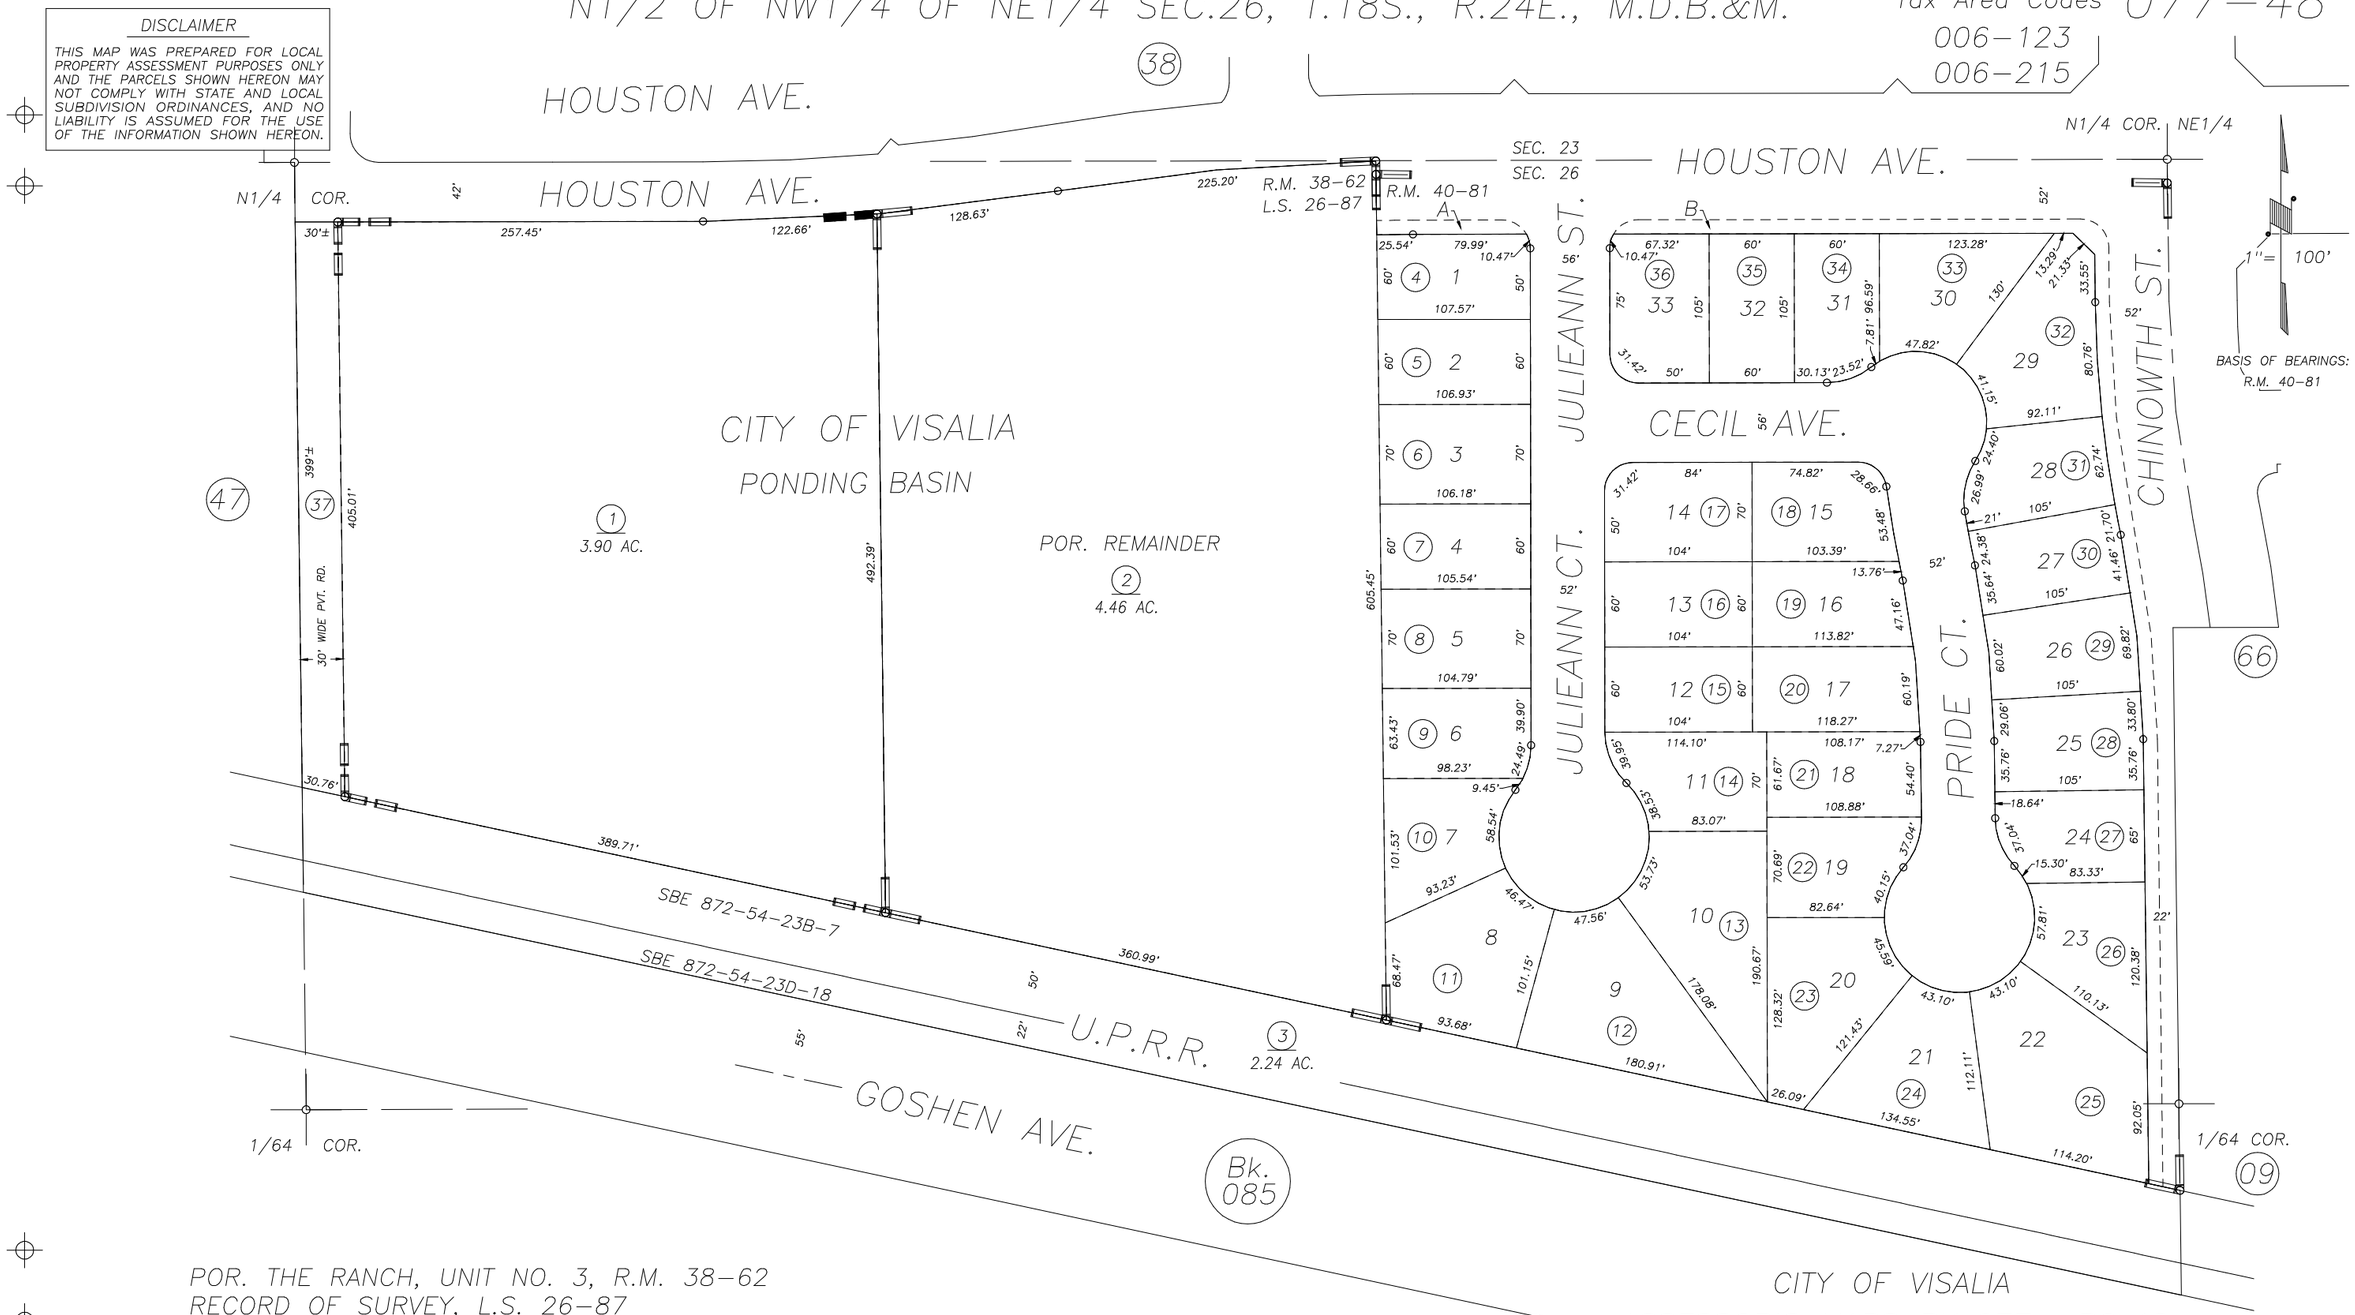

DISCLAIMER

THIS MAP WAS PREPARED FOR LOCAL PROPERTY ASSESSMENT PURPOSES ONLY AND THE PARCELS SHOWN HEREON MAY NOT COMPLY WITH STATE AND LOCAL SUBDIVISION ORDINANCES, AND NO LIABILITY IS ASSUMED FOR THE USE OF THE INFORMATION SHOWN HEREON.

POR. THE RANCH, UNIT NO. 3, R.M. 38–62
RECORD OF SURVEY, L.S. 26–87
THE RANCH, UNIT NO. 4, R.M. 40–81

CITY OF VISALIA
ASSESSOR'S MAPS BK. 077 , PG. 48
COUNTY OF TULARE, CALIFORNIA, U.S.A.

NOTE: Assessor's Parcel Numbers Shown in Circles (1)
Assessor's Block Numbers Shown in Elipses (123)

REVISION	DATE	TECH
ADD APN 037	02/07/2012	JRS