N1/2 OF SW1/4 OF NW1/4 SEC.22, T.18S., R.24E., M.D.B.&M.

Tax Area Codes 077–64
006–062
006–215

DISCLAIMER

THIS MAP WAS PREPARED FOR LOCAL PROPERTY ASSESSMENT PURPOSES ONLY AND THE PARCELS SHOWN HEREON MAY NOT COMPLY WITH STATE AND LOCAL SUBDIVISION ORDINANCES, AND NO LIABILITY IS ASSUMED FOR THE USE OF THE INFORMATION SHOWN HEREON.

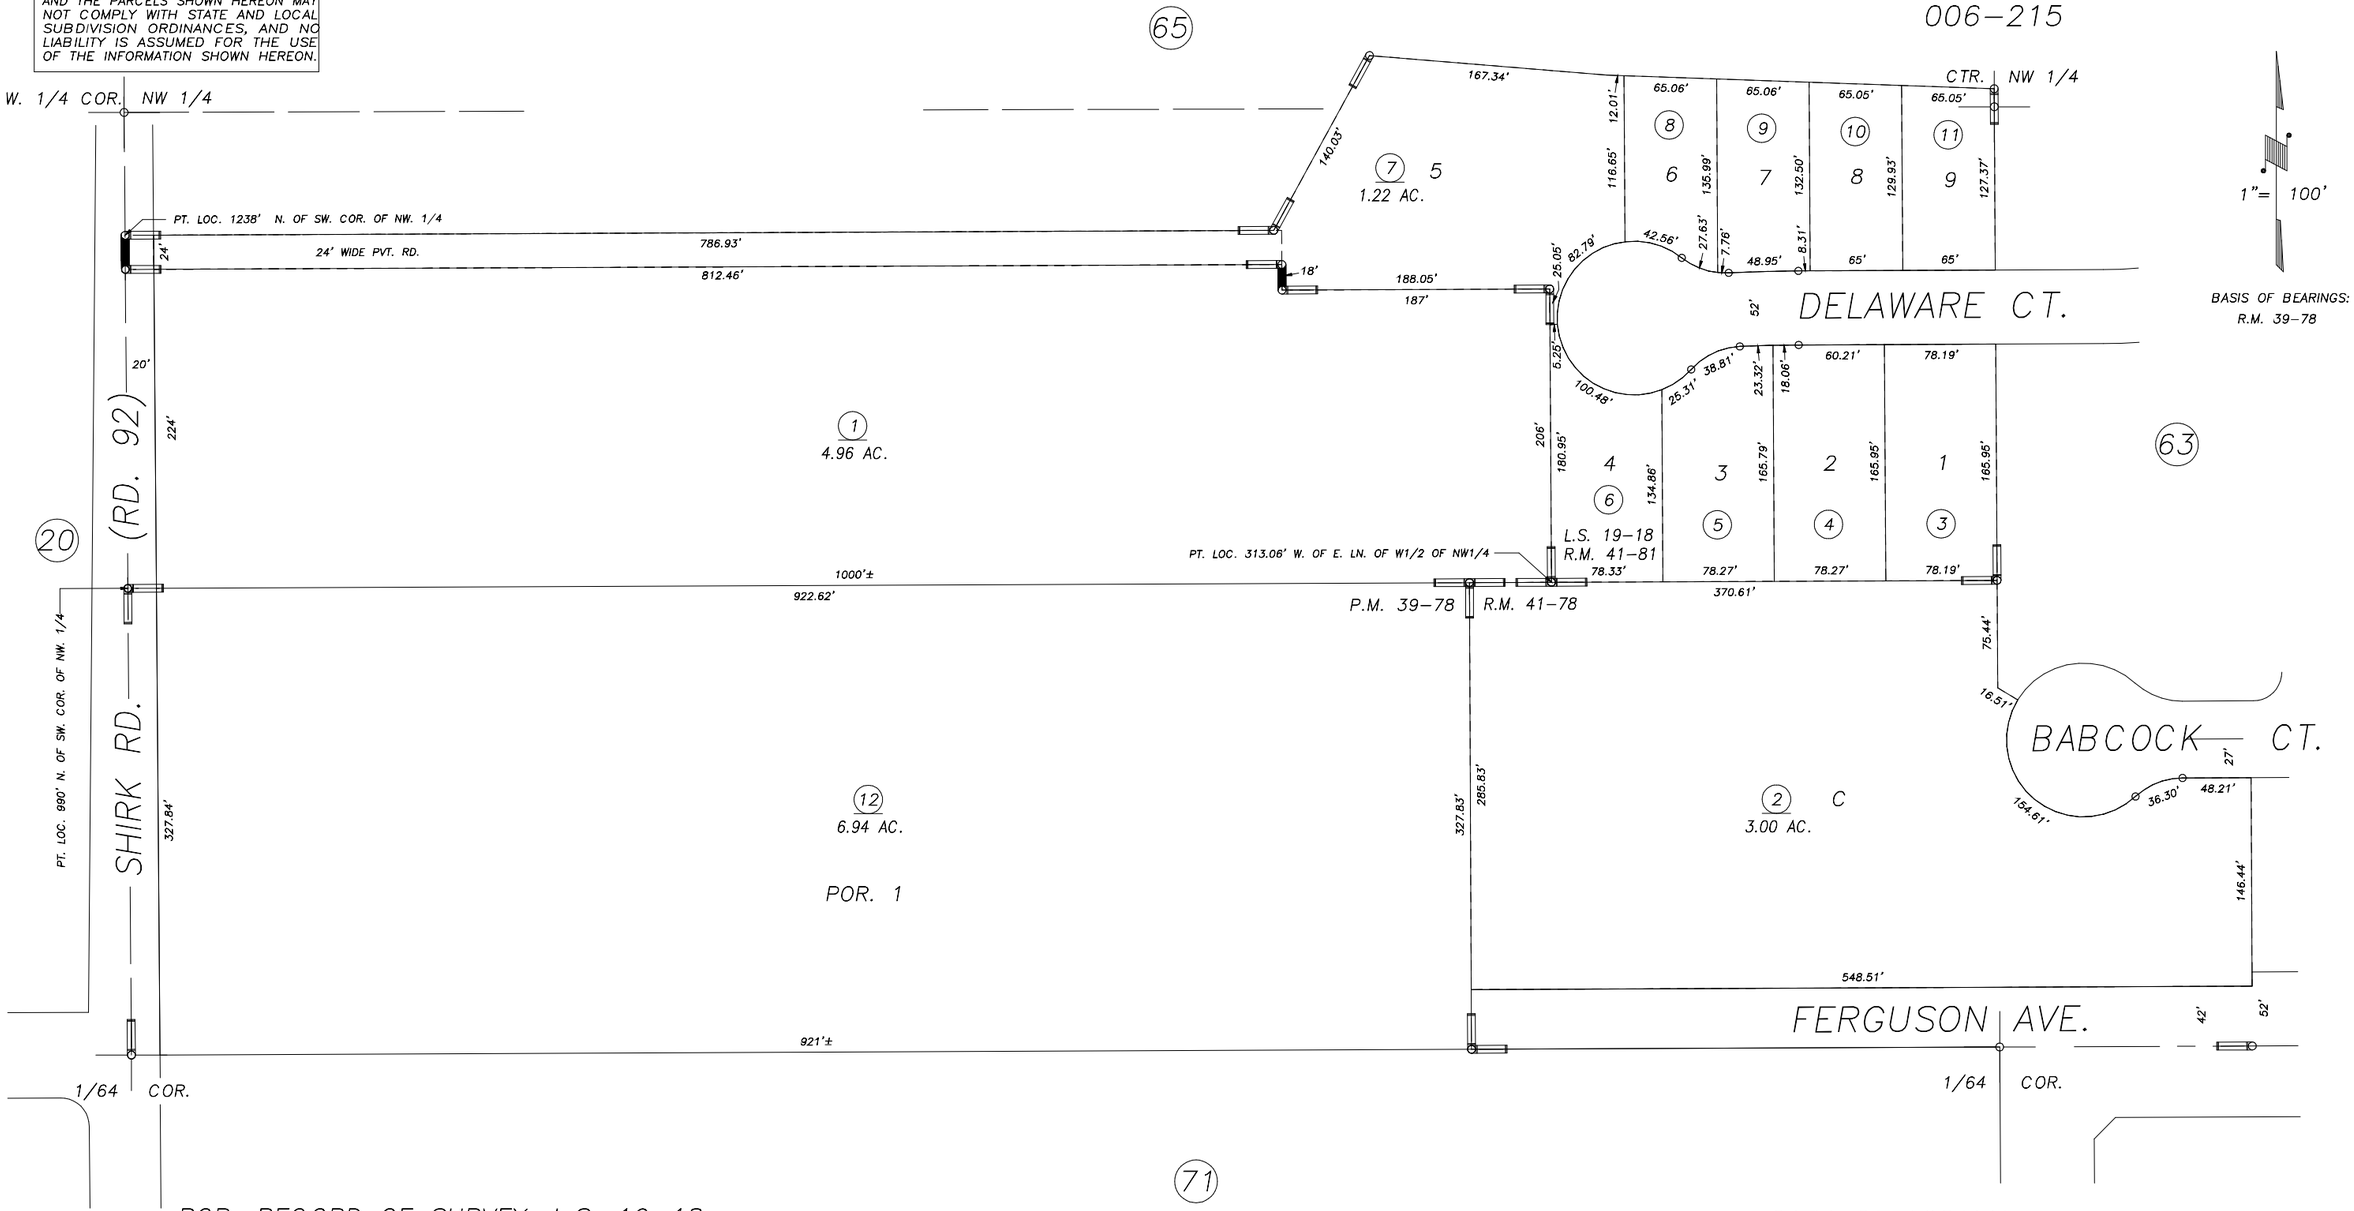

POR. RECORD OF SURVEY, L.S. 19–18
POR. PHEASANT RIDGE UNIT NO. 1, R.M. 41–78
POR. PHEASANT RIDGE UNIT NO. 2, PHASE 1, R.M. 41–81
POR. PARCEL MAP 3875, P.M. 39–78

CITY OF VISALIA
ASSESSOR'S MAPS BK.077 , PG.64
COUNTY OF TULARE, CALIFORNIA, U.S.A.

NOTE: Assessor's Parcel Numbers Shown in Circles (1)
Assessor's Block Numbers Shown in Elipses (123)

REVISION	DATE	TECH
UPDATE ADJ PG.	04/28/2009	LLB