S1/2 OF NW1/4 OF SW1/4 SEC.22, T.18S., R.24E., M.D.B.&M.

Tax Area Codes
006-061
006-197

# 077-74

**DISCLAIMER**

THIS MAP WAS PREPARED FOR LOCAL PROPERTY ASSESSMENT PURPOSES ONLY AND THE PARCELS SHOWN HEREON MAY NOT COMPLY WITH STATE AND LOCAL SUBDIVISION ORDINANCES, AND NO LIABILITY IS ASSUMED FOR THE USE OF THE INFORMATION SHOWN HEREON.

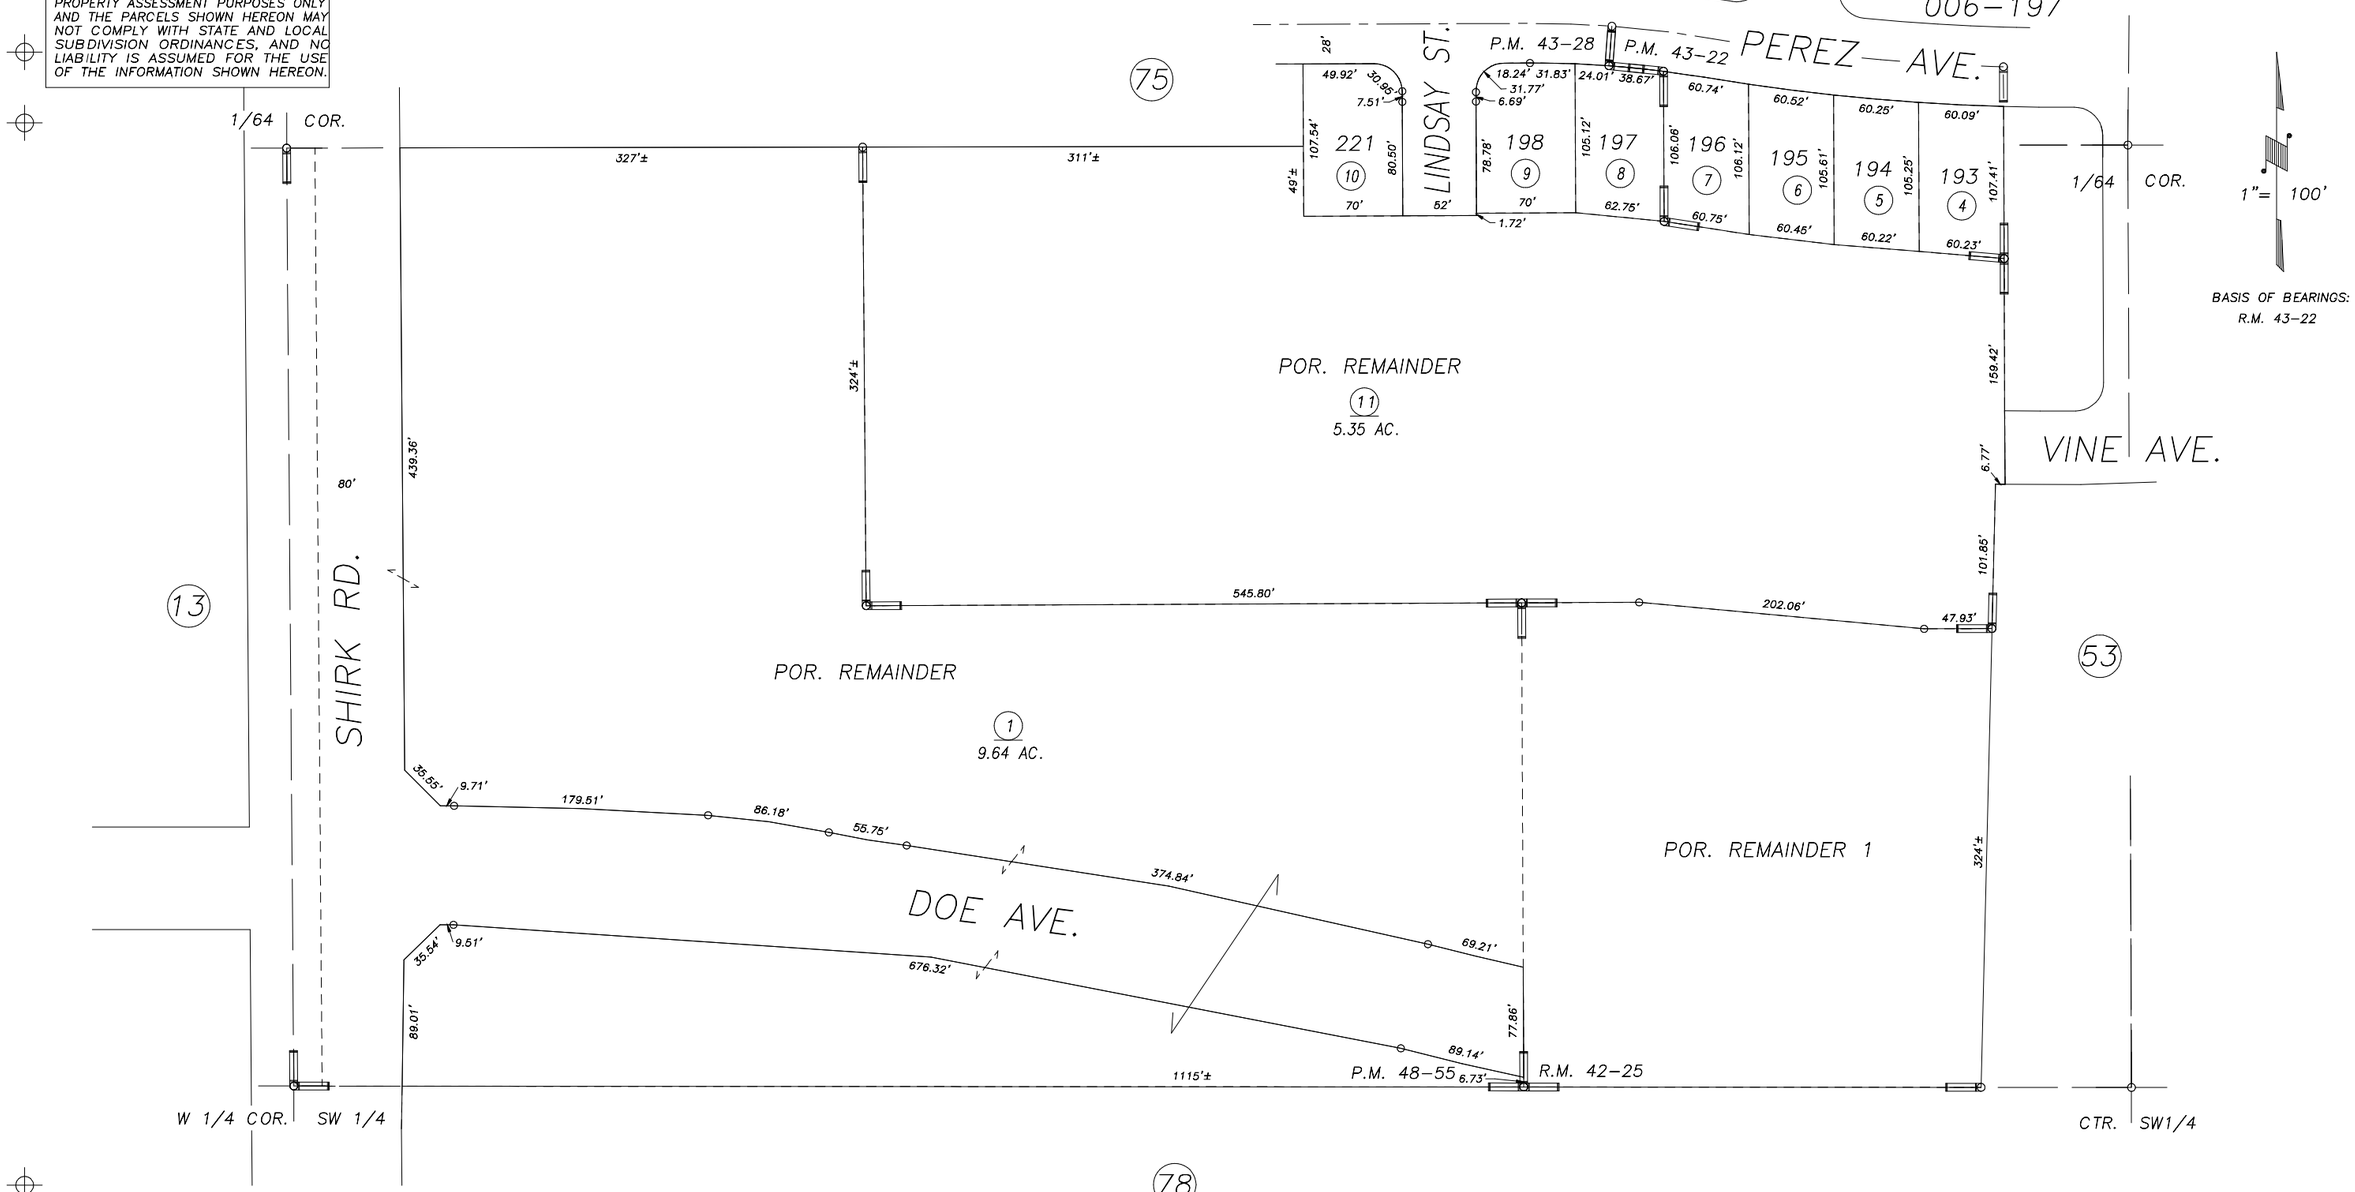


POR. PARCEL MAP NO. 4750, P.M. 48-55
POR. EAGLE CREEK NO. 2, R.M. 42-25
POR. EAGLE CREEK NO. 3, R.M. 43-22
POR. EAGLE CREEK NO. 4, R.M. 43-28

CITY OF VISALIA
ASSESSOR'S MAPS BK.077 , PG.74
COUNTY OF TULARE, CALIFORNIA, U.S.A.

NOTE: Assessor's Parcel Numbers Shown in Circles (1)
Assessor's Block Numbers Shown in Elipses (123)

| REVISION | DATE | TECH |
|---|---|---|
| 2013-0034619 | 06/27/2013 | RLW |