DISCLAIMER

THIS MAP WAS PREPARED FOR LOCAL PROPERTY ASSESSMENT PURPOSES ONLY. THE PARCELS SHOWN HEREON MAY NOT COMPLY WITH STATE AND LOCAL SUBDIVISION ORDINANCES. NO LIABILITY IS ASSUMED FOR THE USE OF THE INFORMATION HEREON.

REVISED: 12/27/2007
REASON: 2006-0100304
CAD TECH: MLC

N½ OF SE¼ OF SEC. 7, T.18S., R.25E., M.D.B. & M.

TAX CODE AREA 153-046 **078-08**

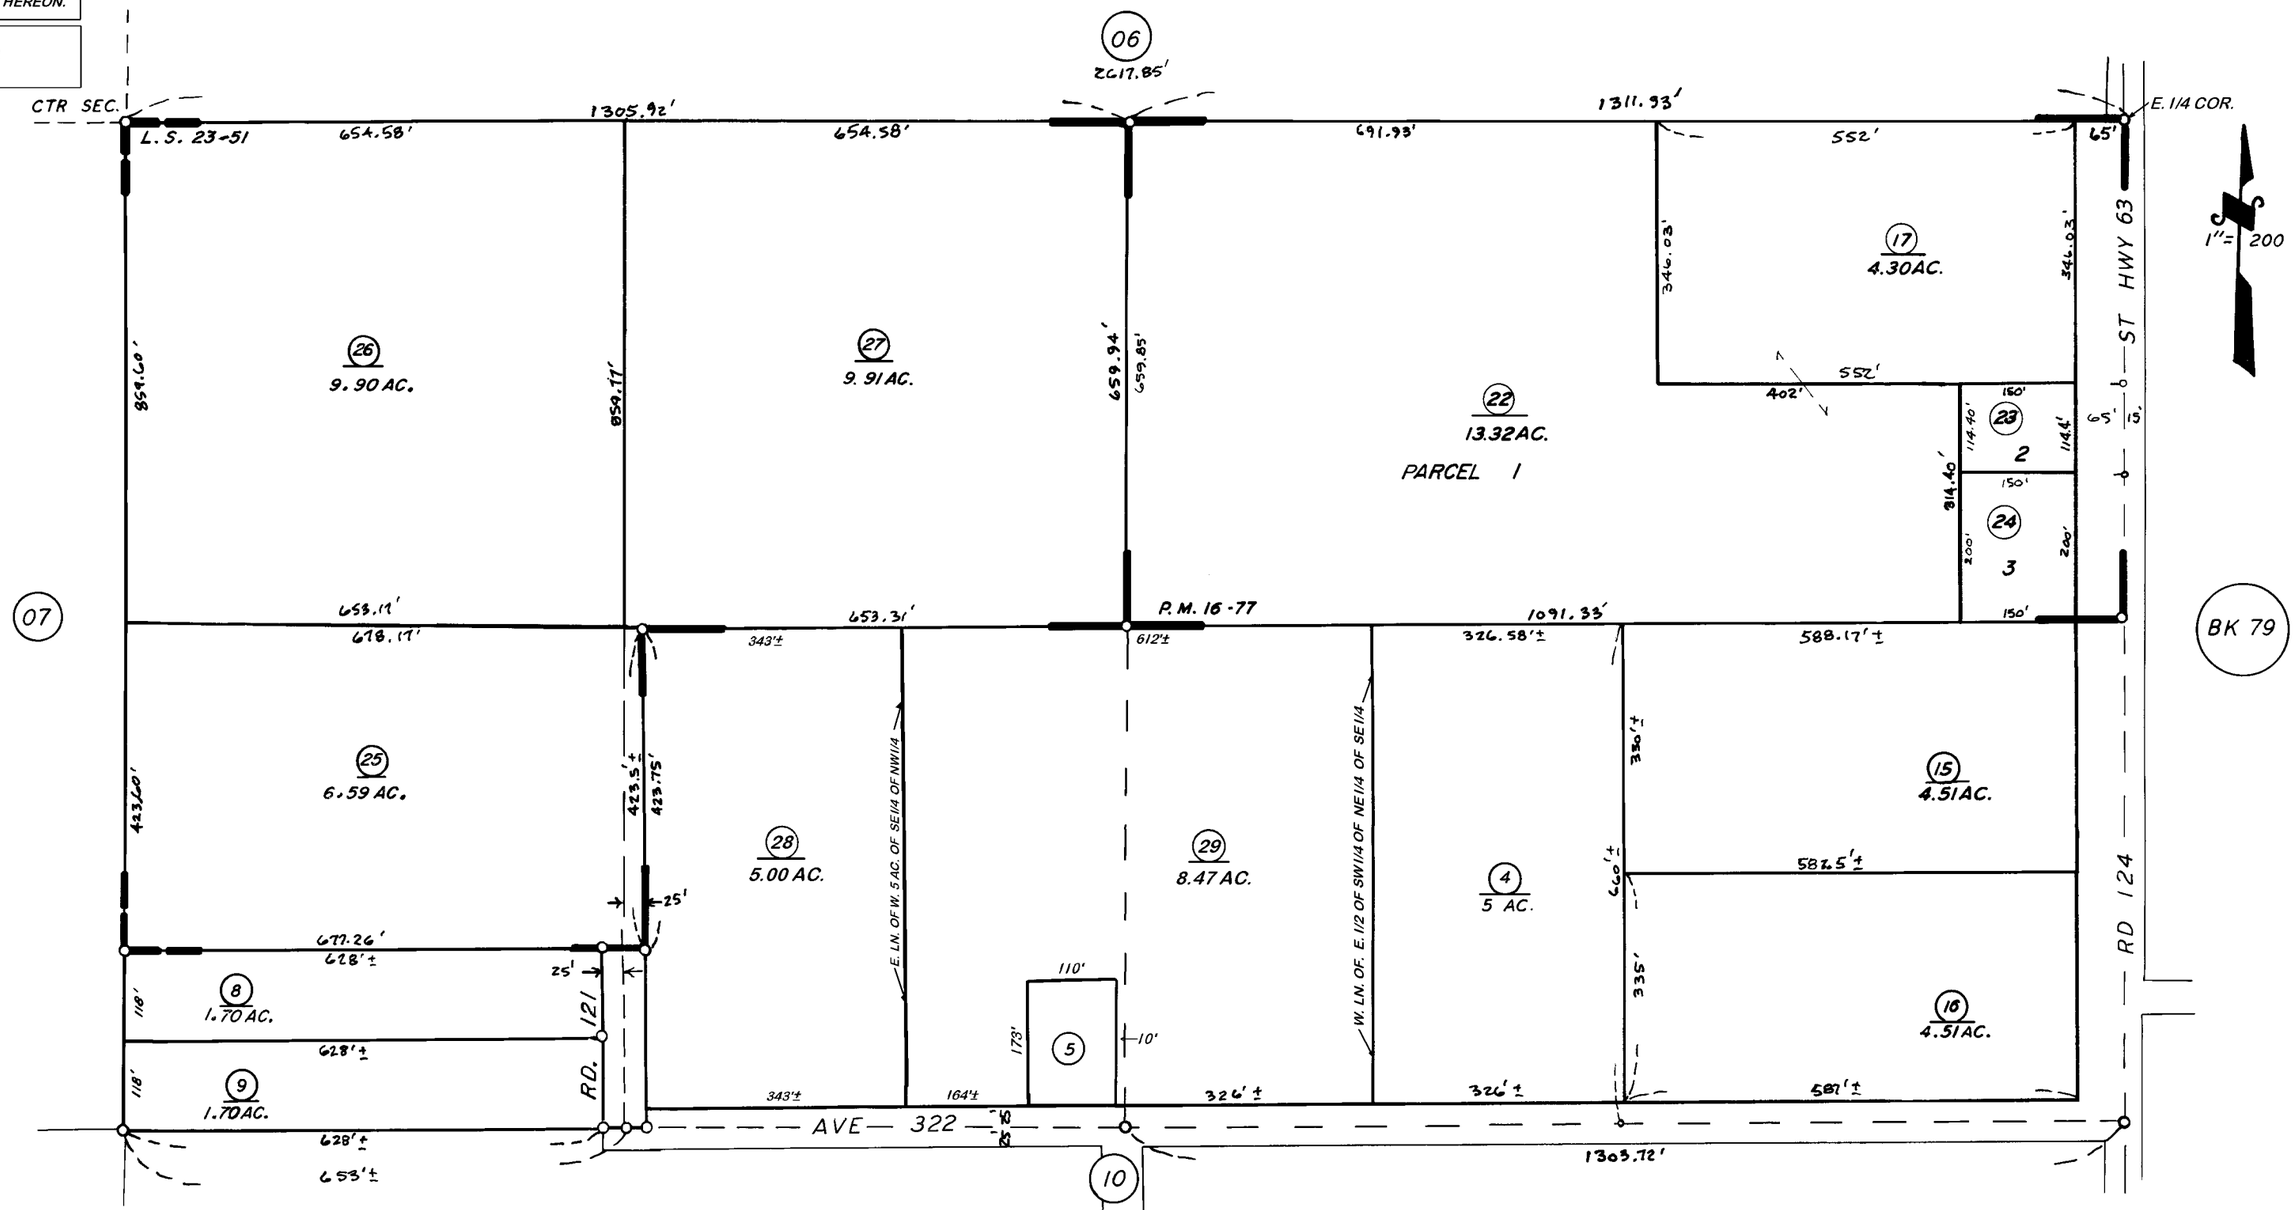

RECORD OF SURVEY, L.S. 23-51
PARCEL MAP 1576, P.M. 16-77

ASSESSOR'S MAPS BK. 78, PG. 08

COUNTY OF TULARE, CALIF.

NOTE — ASSESSOR'S BLOCK NUMBERS SHOWN IN ELLIPSES
ASSESSOR'S PARCEL NUMBERS SHOWN IN CIRCLES

3-1-64