N1/2 SEC.18, T.18S., R.25E., M.D.B.&M.

Tax Area Codes 078–11
153–002
153–011

DISCLAIMER

THIS MAP WAS PREPARED FOR LOCAL PROPERTY ASSESSMENT PURPOSES ONLY AND THE PARCELS SHOWN HEREON MAY NOT COMPLY WITH STATE AND LOCAL SUBDIVISION ORDINANCES, AND NO LIABILITY IS ASSUMED FOR THE USE OF THE INFORMATION SHOWN HEREON.

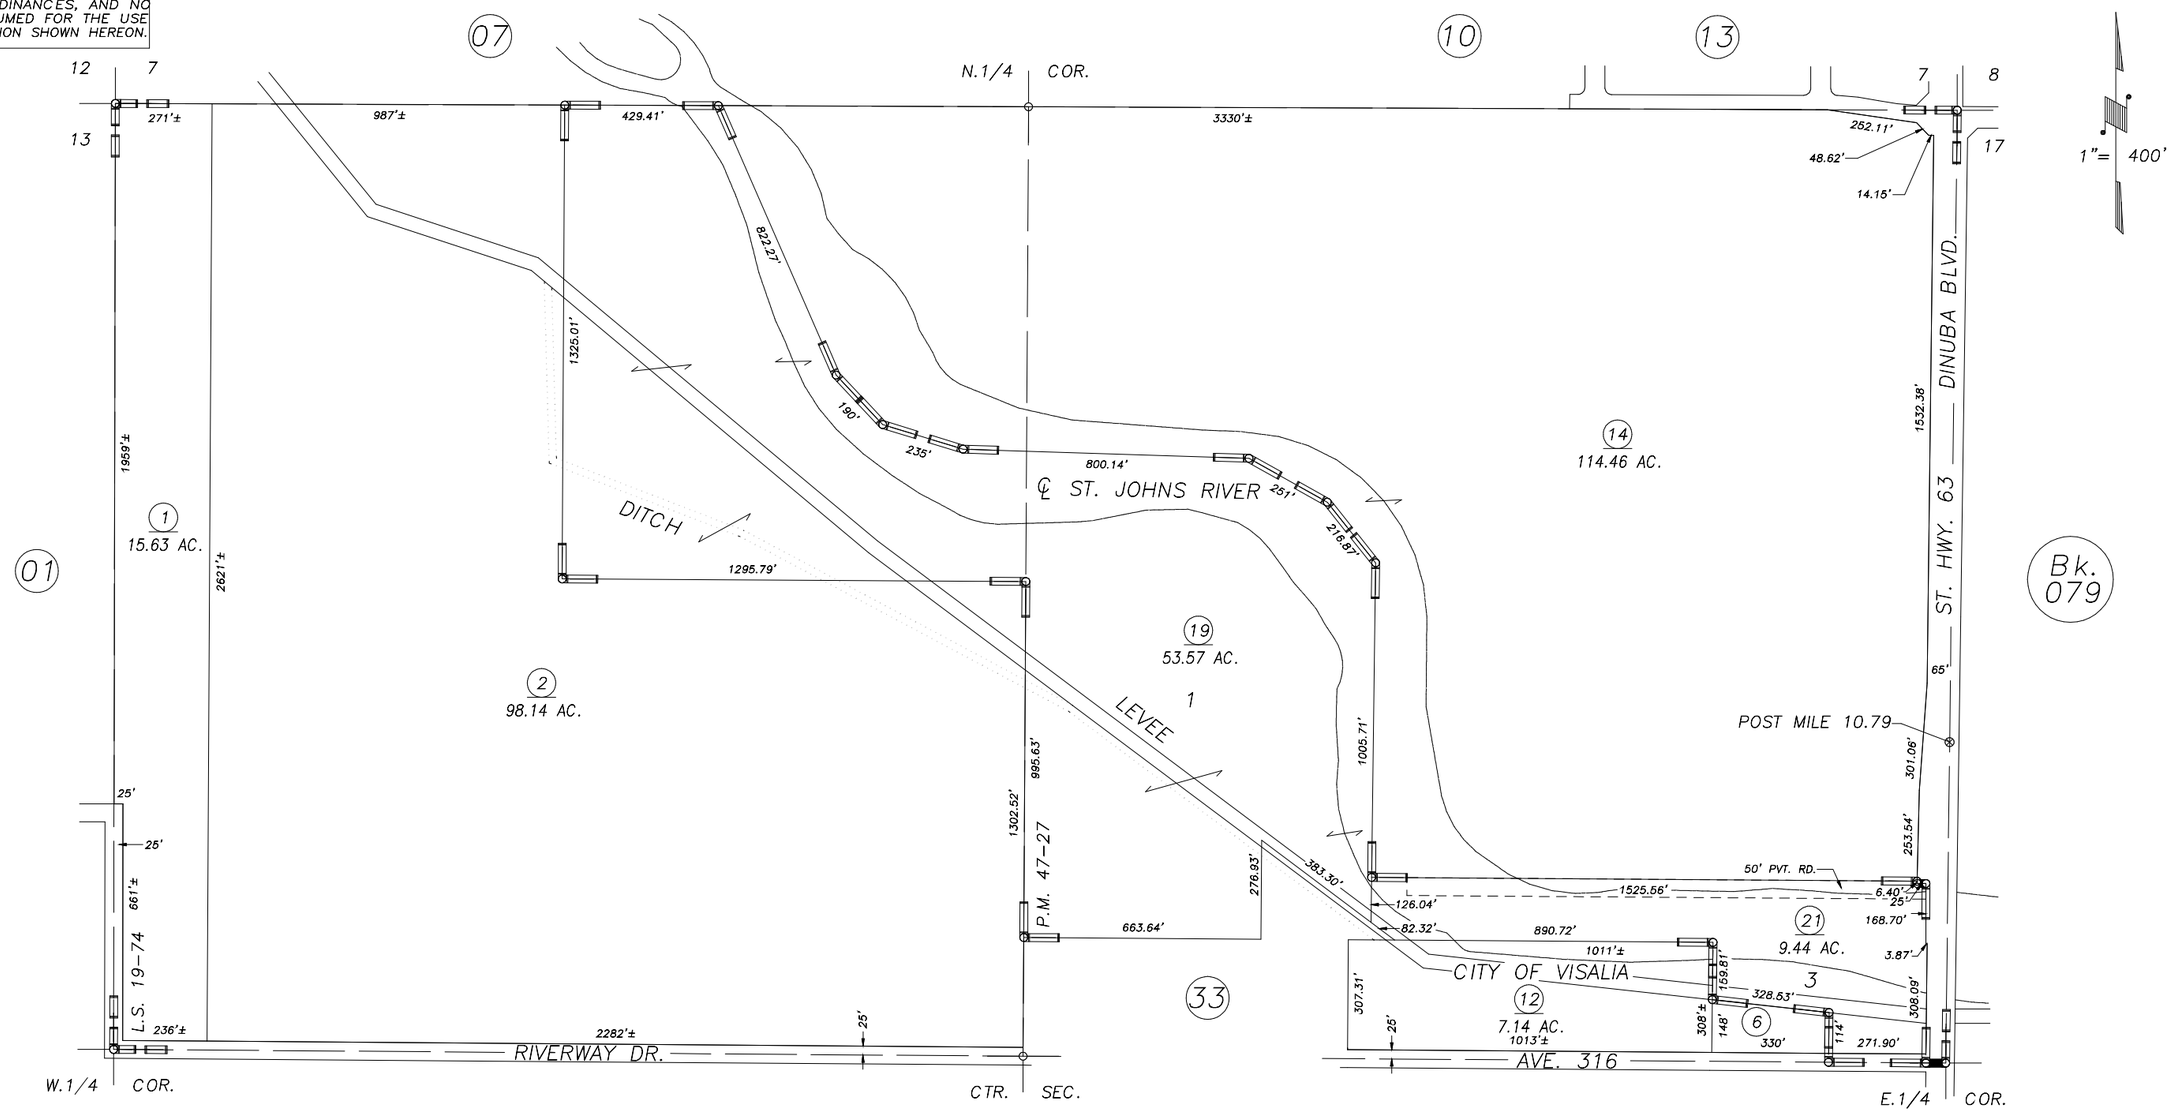

12

RECORD OF SURVEY, L.S. 19–74
POR. PARCEL MAP NO. 4622, P.M. 47–27

12

VICINITY OF VISALIA
ASSESSOR'S MAPS BK.078 , PG.11
COUNTY OF TULARE, CALIFORNIA, U.S.A.

NOTE: Assessor's Parcel Numbers Shown in Circles (1)
Assessor's Block Numbers Shown in Elipses (123)

REVISION	DATE	TECH
2007–0058138	08/09/2007	CBT