DISCLAIMER

THIS MAP WAS PREPARED FOR LOCAL PROPERTY ASSESSMENT PURPOSES ONLY AND THE PARCELS SHOWN HEREON MAY NOT COMPLY WITH STATE AND LOCAL SUBDIVISION ORDINANCES, AND NO LIABILITY IS ASSUMED FOR THE USE OF THE INFORMATION SHOWN HEREON.

S1/2 SEC.18, T.18S., R.25E., M.D.B.&M.

Tax Area Code 078–12
006–201

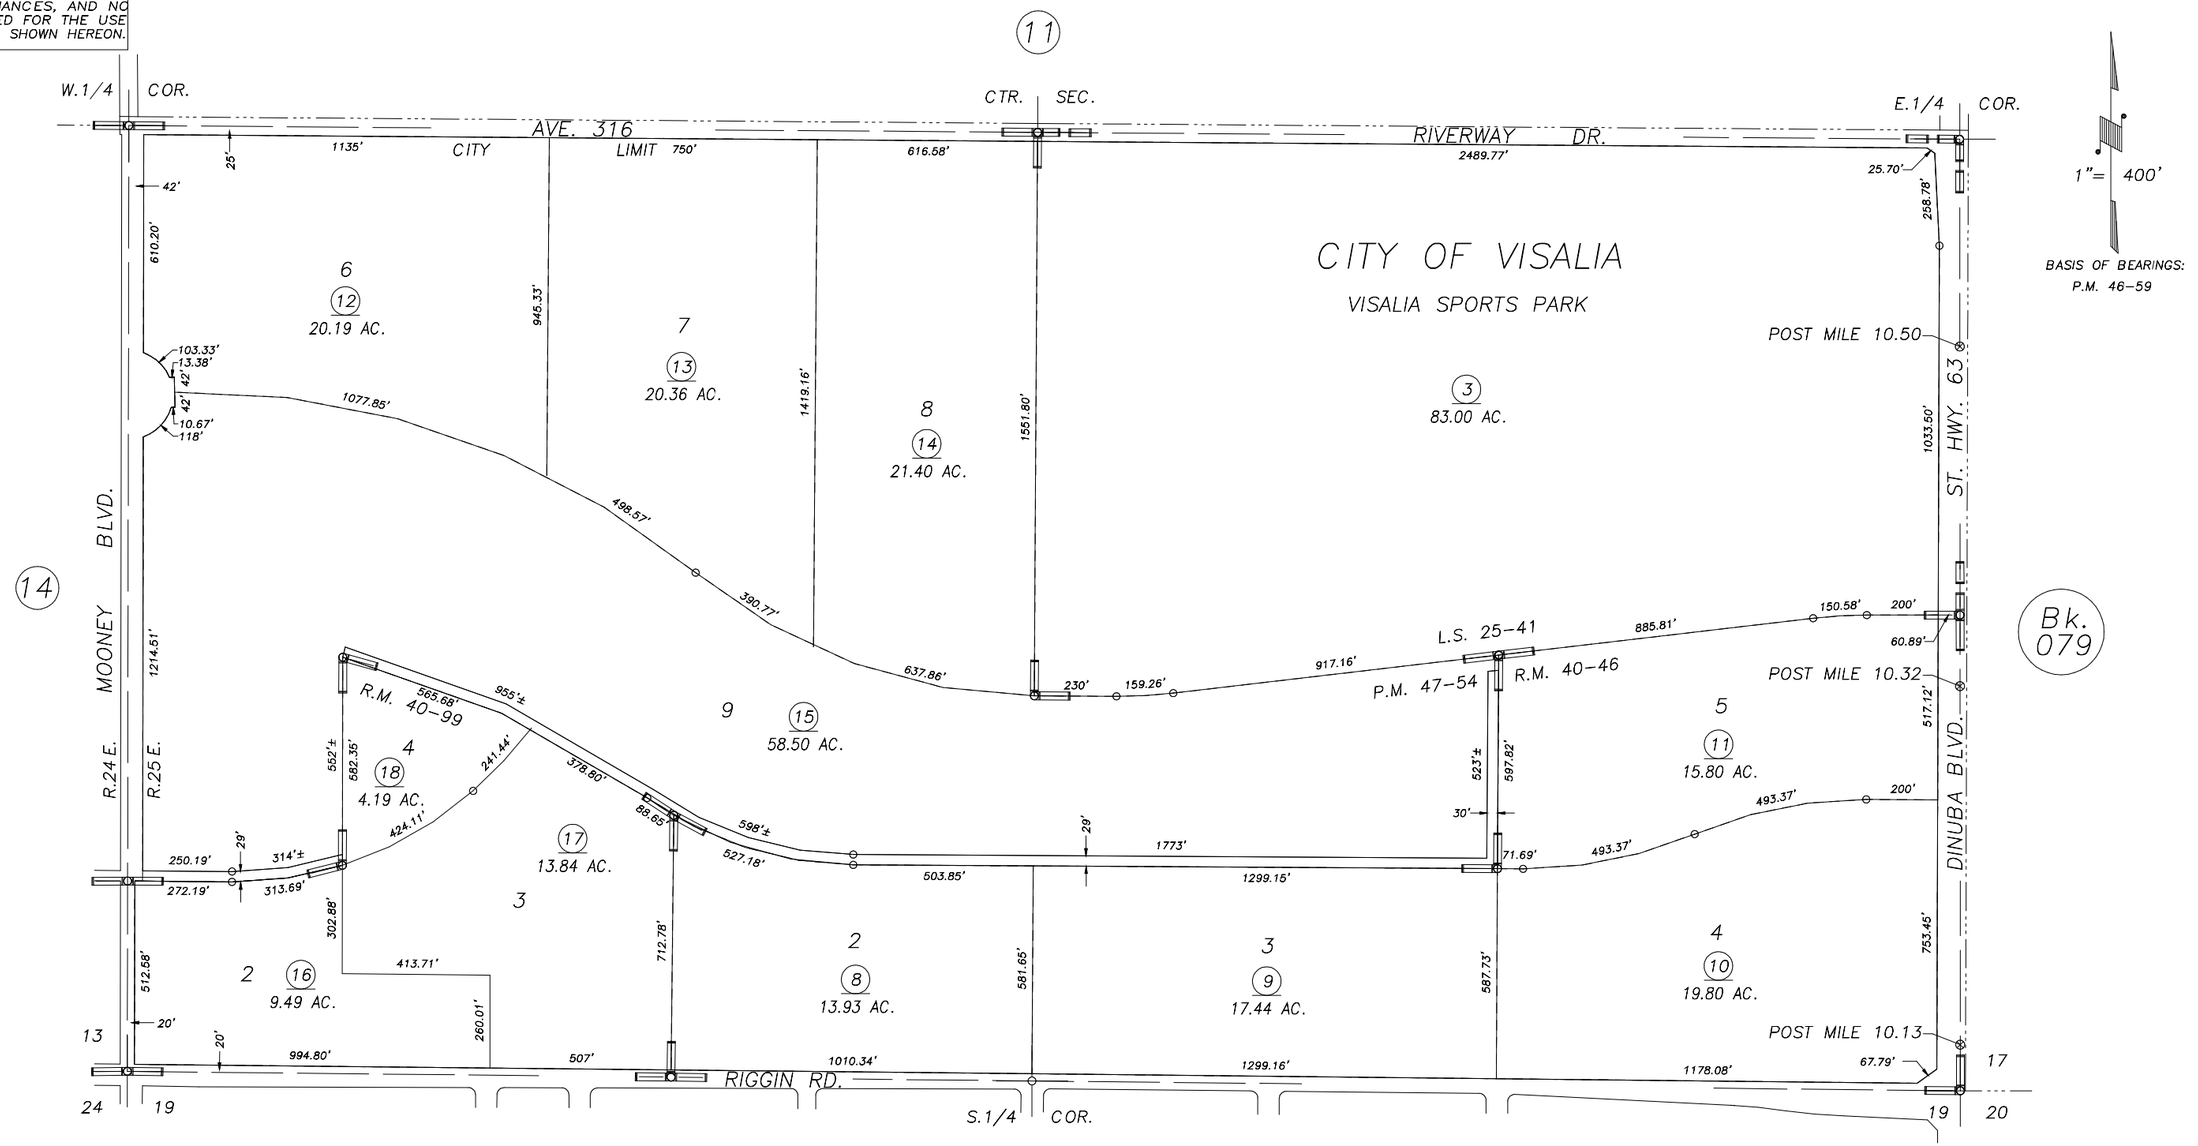

Bk. 090

RECORD OF SURVEY, L.S. 25–41
SHANNON RANCH EAST SUBDIVISION MAP, R.M. 40–46
POR. PARCEL MAP NO. 4649, P.M. 47–54
POR. SHANNON RANCH CENTRAL SUBDIVISION MAP, R.M. 40–99

CITY OF VISALIA
ASSESSOR'S MAPS BK.078 , PG.12
COUNTY OF TULARE, CALIFORNIA, U.S.A.

NOTE: Assessor's Parcel Numbers Shown in Circles
Assessor's Block Numbers Shown in Elipses

(1) (123)

REVISION	DATE	TECH
2004–0117354	12/14/2004	PHN