S½ SEC. 17, T. 18 S., R. 25 E., M. D. B. & M.

TAX CODE AREA **79-07**

153-002
153-011
6-030

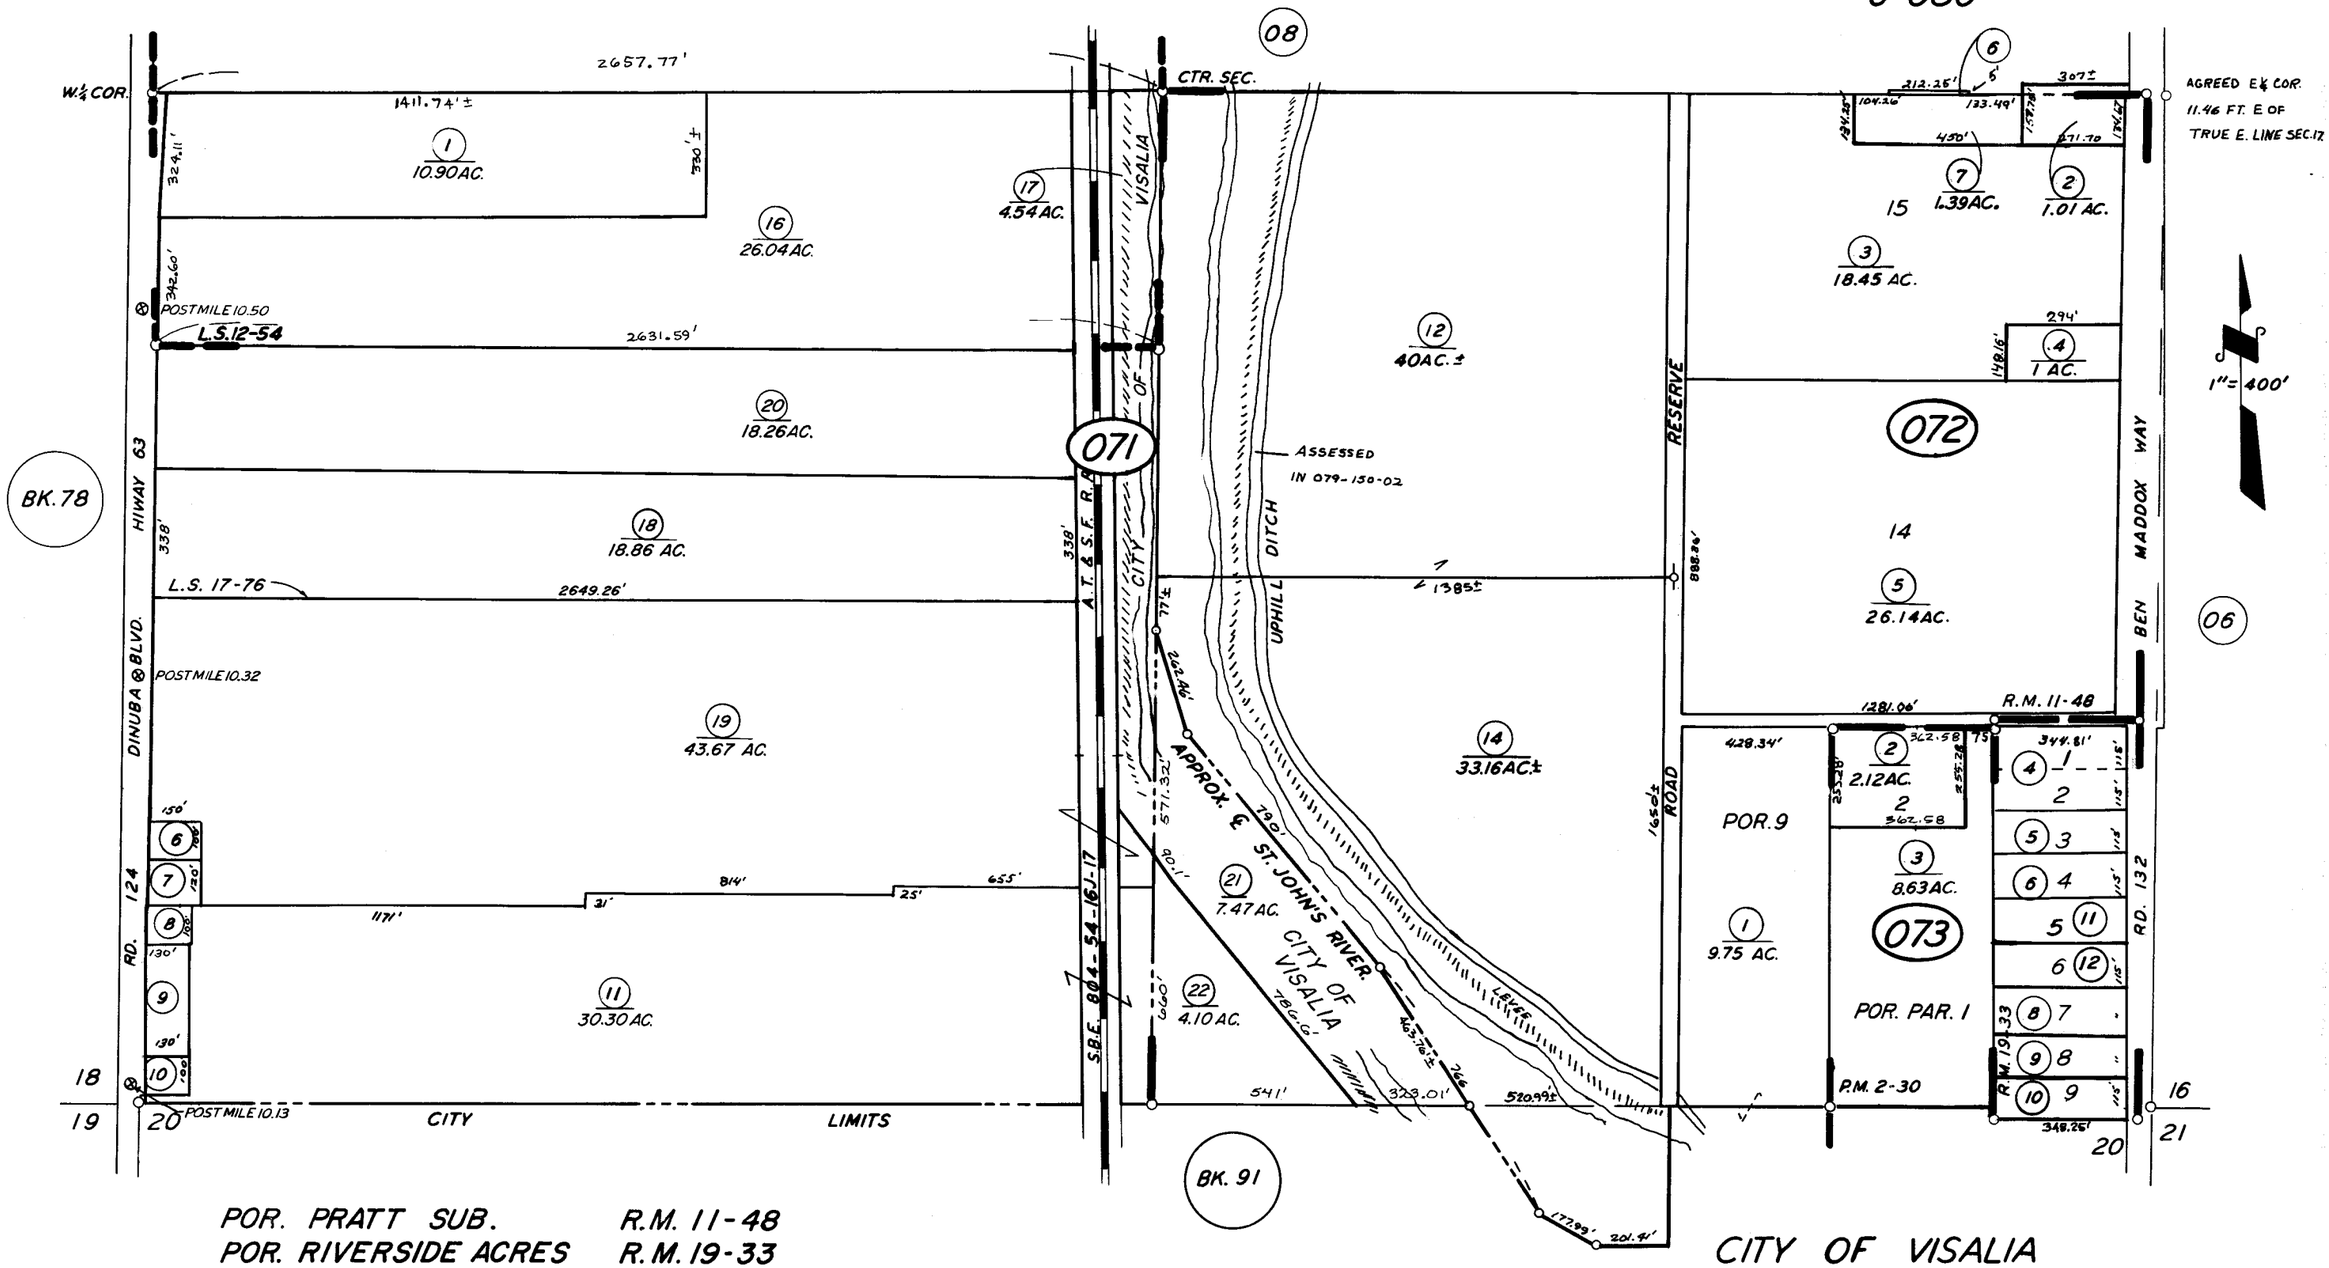

POR. PRATT SUB. R.M. 11-48
POR. RIVERSIDE ACRES R.M. 19-33
POR. PARCEL MAP 130 P.M. 2-30
POR. RECORD OF SURVEY L.S. 12-54
RECORD OF SURVEY L.S. 17-76
RECORD OF SURVEY L.S. 19-1 (SEC. 17)

CITY OF VISALIA
ASSESSOR'S MAPS BK. 79, PG. 07.
COUNTY OF TULARE, CALIF.

NOTE — ASSESSOR'S BLOCK NUMBERS SHOWN IN ELLIPSES
ASSESSOR'S PARCEL NUMBERS SHOWN IN CIRCLES