DISCLAIMER

THIS MAP WAS PREPARED FOR LOCAL PROPERTY ASSESSMENT PURPOSES ONLY AND THE PARCELS SHOWN HEREON MAY NOT COMPLY WITH STATE AND LOCAL SUBDIVISION ORDINANCES, AND NO LIABILITY IS ASSUMED FOR THE USE OF THE INFORMATION SHOWN HEREON.

E 1/2 SECTION 8, T.18S., R.25E., M.D.B. & M.

Tax Area Code 153–046

79–13

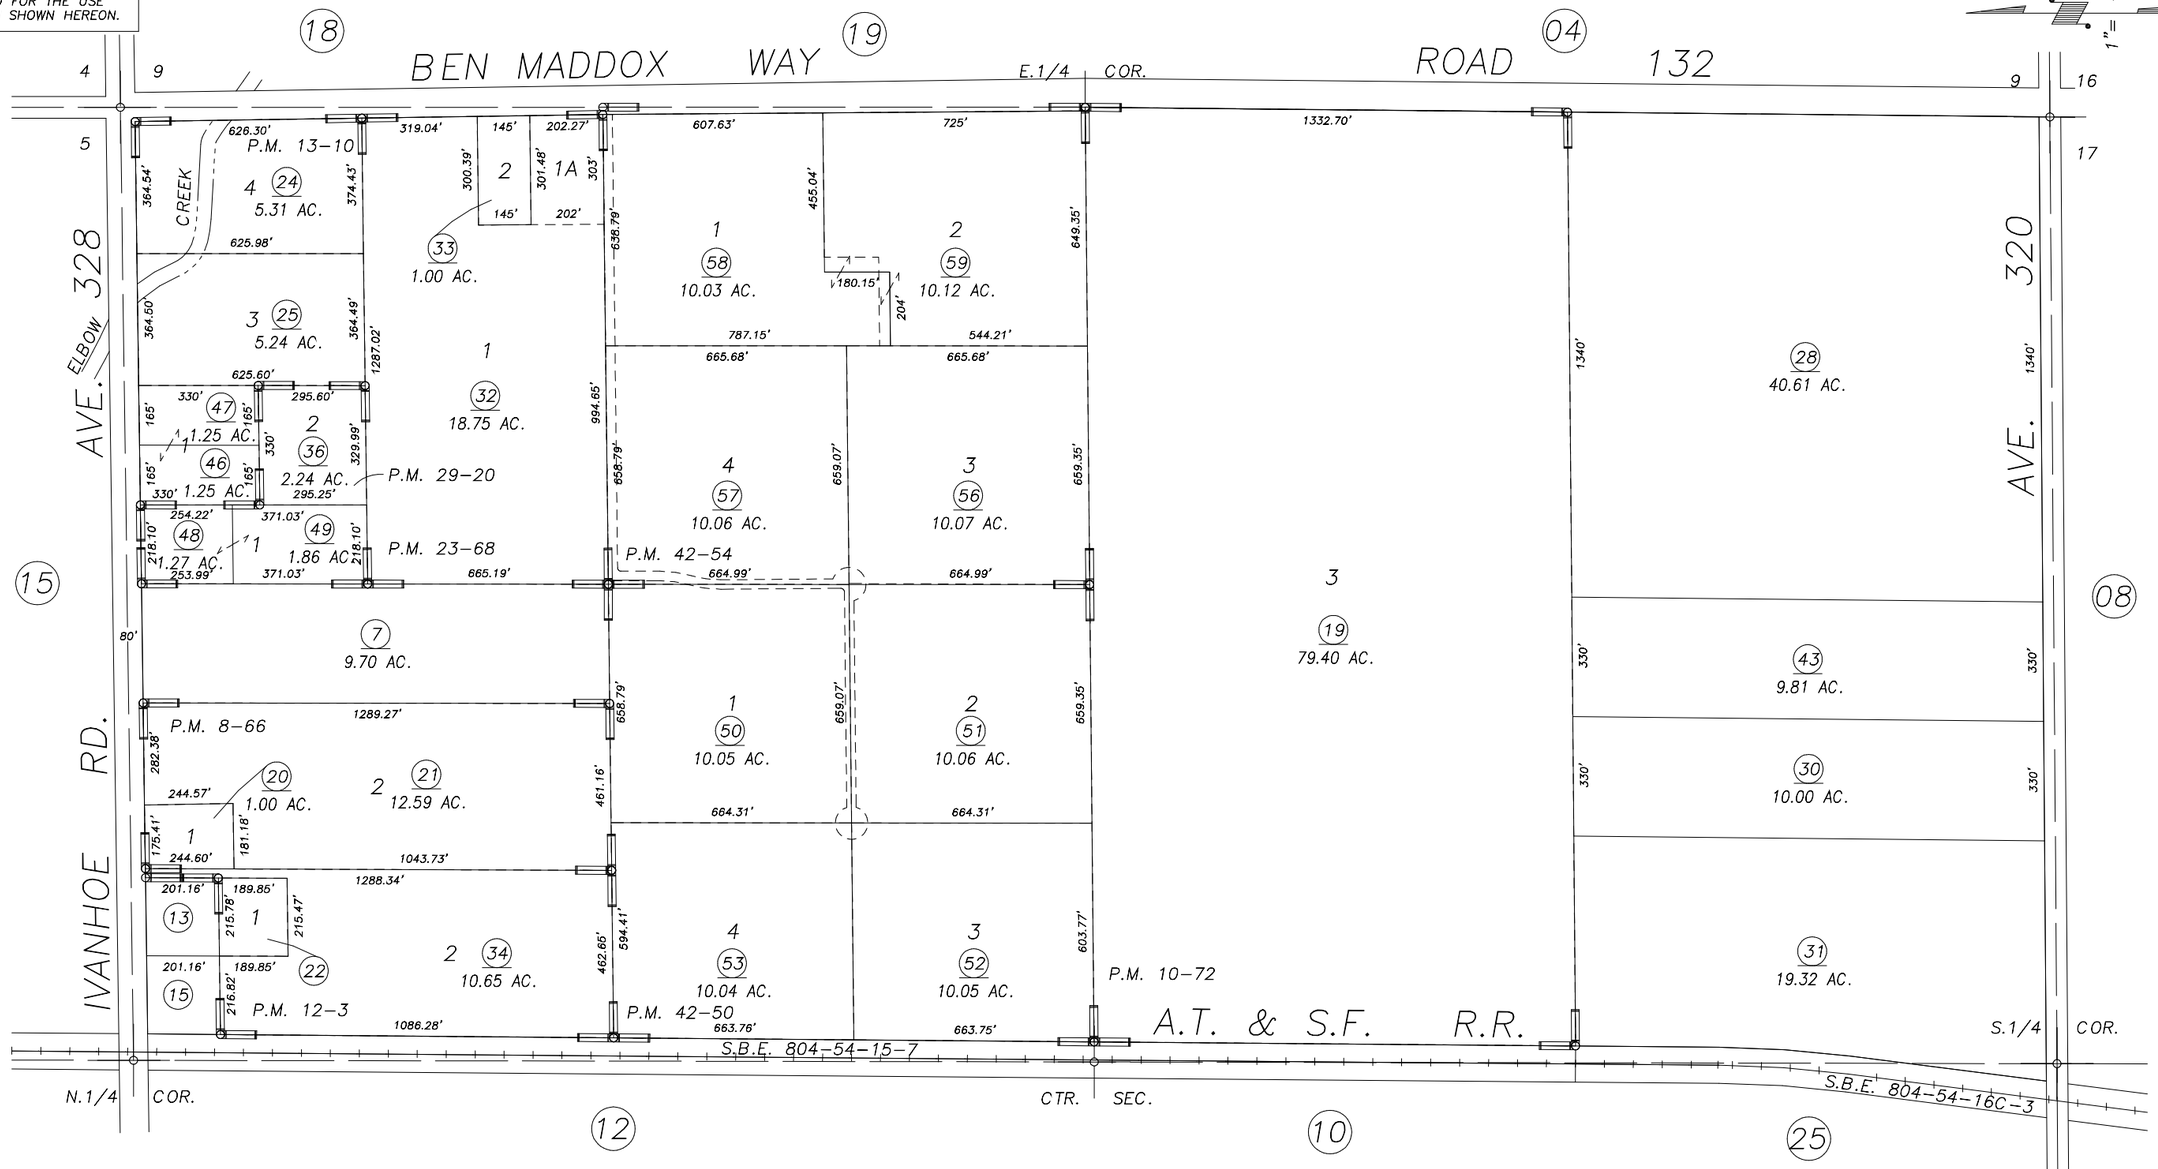

PARCEL MAP 766, P.M. 8–66
POR. PARCEL MAP 971, P.M. 10–72
PARCEL MAP 1102, P.M. 12–3
PARCEL MAP 1209, P.M. 13–10
PARCEL MAP 2267, P.M. 23–68
PARCEL MAP 2819, P.M. 29–20

PARCEL MAP 4146, P.M. 42–50
PARCEL MAP 4150, P.M. 42–54

ASSESSOR'S MAPS BK. 079 , PG. 13 .
COUNTY OF TULARE, CALIF.

NOTE: Assessor's Block Numbers Shown in Ellipses
Assessor's Parcel Numbers Shown in Circles

97/98

PLA 97–013	7/17/97	KPT
REVISION	DATE	BY