DISCLAIMER

THIS MAP WAS PREPARED FOR LOCAL PROPERTY ASSESSMENT PURPOSES ONLY AND THE PARCELS SHOWN HEREON MAY NOT COMPLY WITH STATE AND LOCAL SUBDIVISION ORDINANCES, AND NO LIABILITY IS ASSUMED FOR THE USE OF THE INFORMATION SHOWN HEREON.

E 1/2 SECTION 8, T.18S., R.25E., M.D.B. & M.

Tax Area Code 79–13

153–046

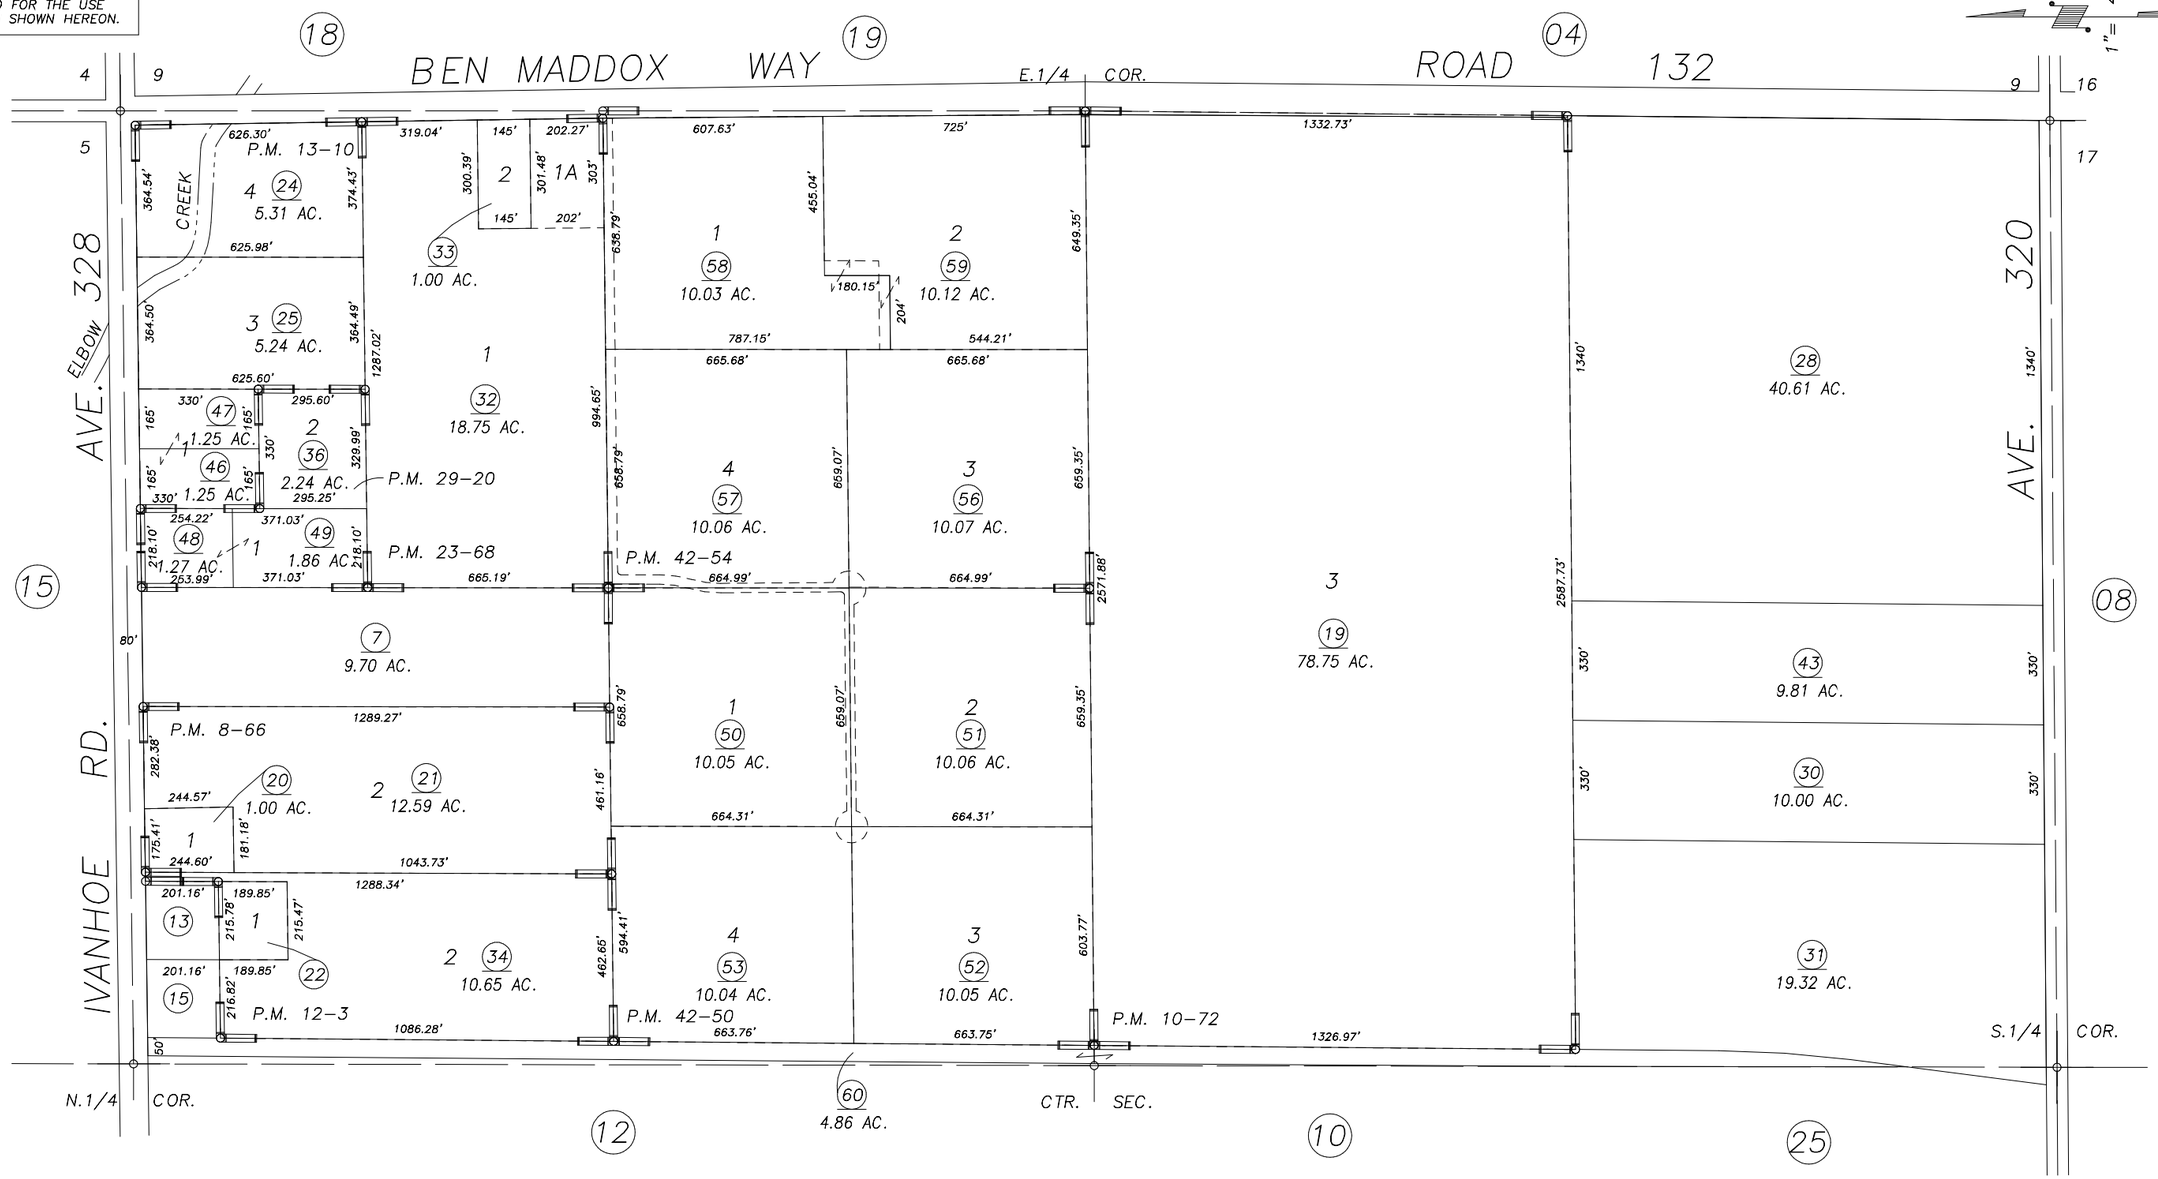

REVISION	DATE	BY
95–076399	11/1/99	KMS

PARCEL MAP 766, P.M. 8–66
POR. PARCEL MAP 971, P.M. 10–72
PARCEL MAP 1102, P.M. 12–3
PARCEL MAP 1209, P.M. 13–10
PARCEL MAP 2267, P.M. 23–68
PARCEL MAP 2819, P.M. 29–20
PARCEL MAP 4146, P.M. 42–50

PARCEL MAP 4150, P.M. 42–54

ASSESSOR'S MAPS BK. 079 , PG. 13 .
COUNTY OF TULARE, CALIF.

NOTE: Assessor's Block Numbers Shown in Ellipses
Assessor's Parcel Numbers Shown in Circles

00/01