POR. SW 1/4 SEC. 8, T. 18S., R. 25E., M.D.B. & M.

TAX CODE AREA 153-046

79-24

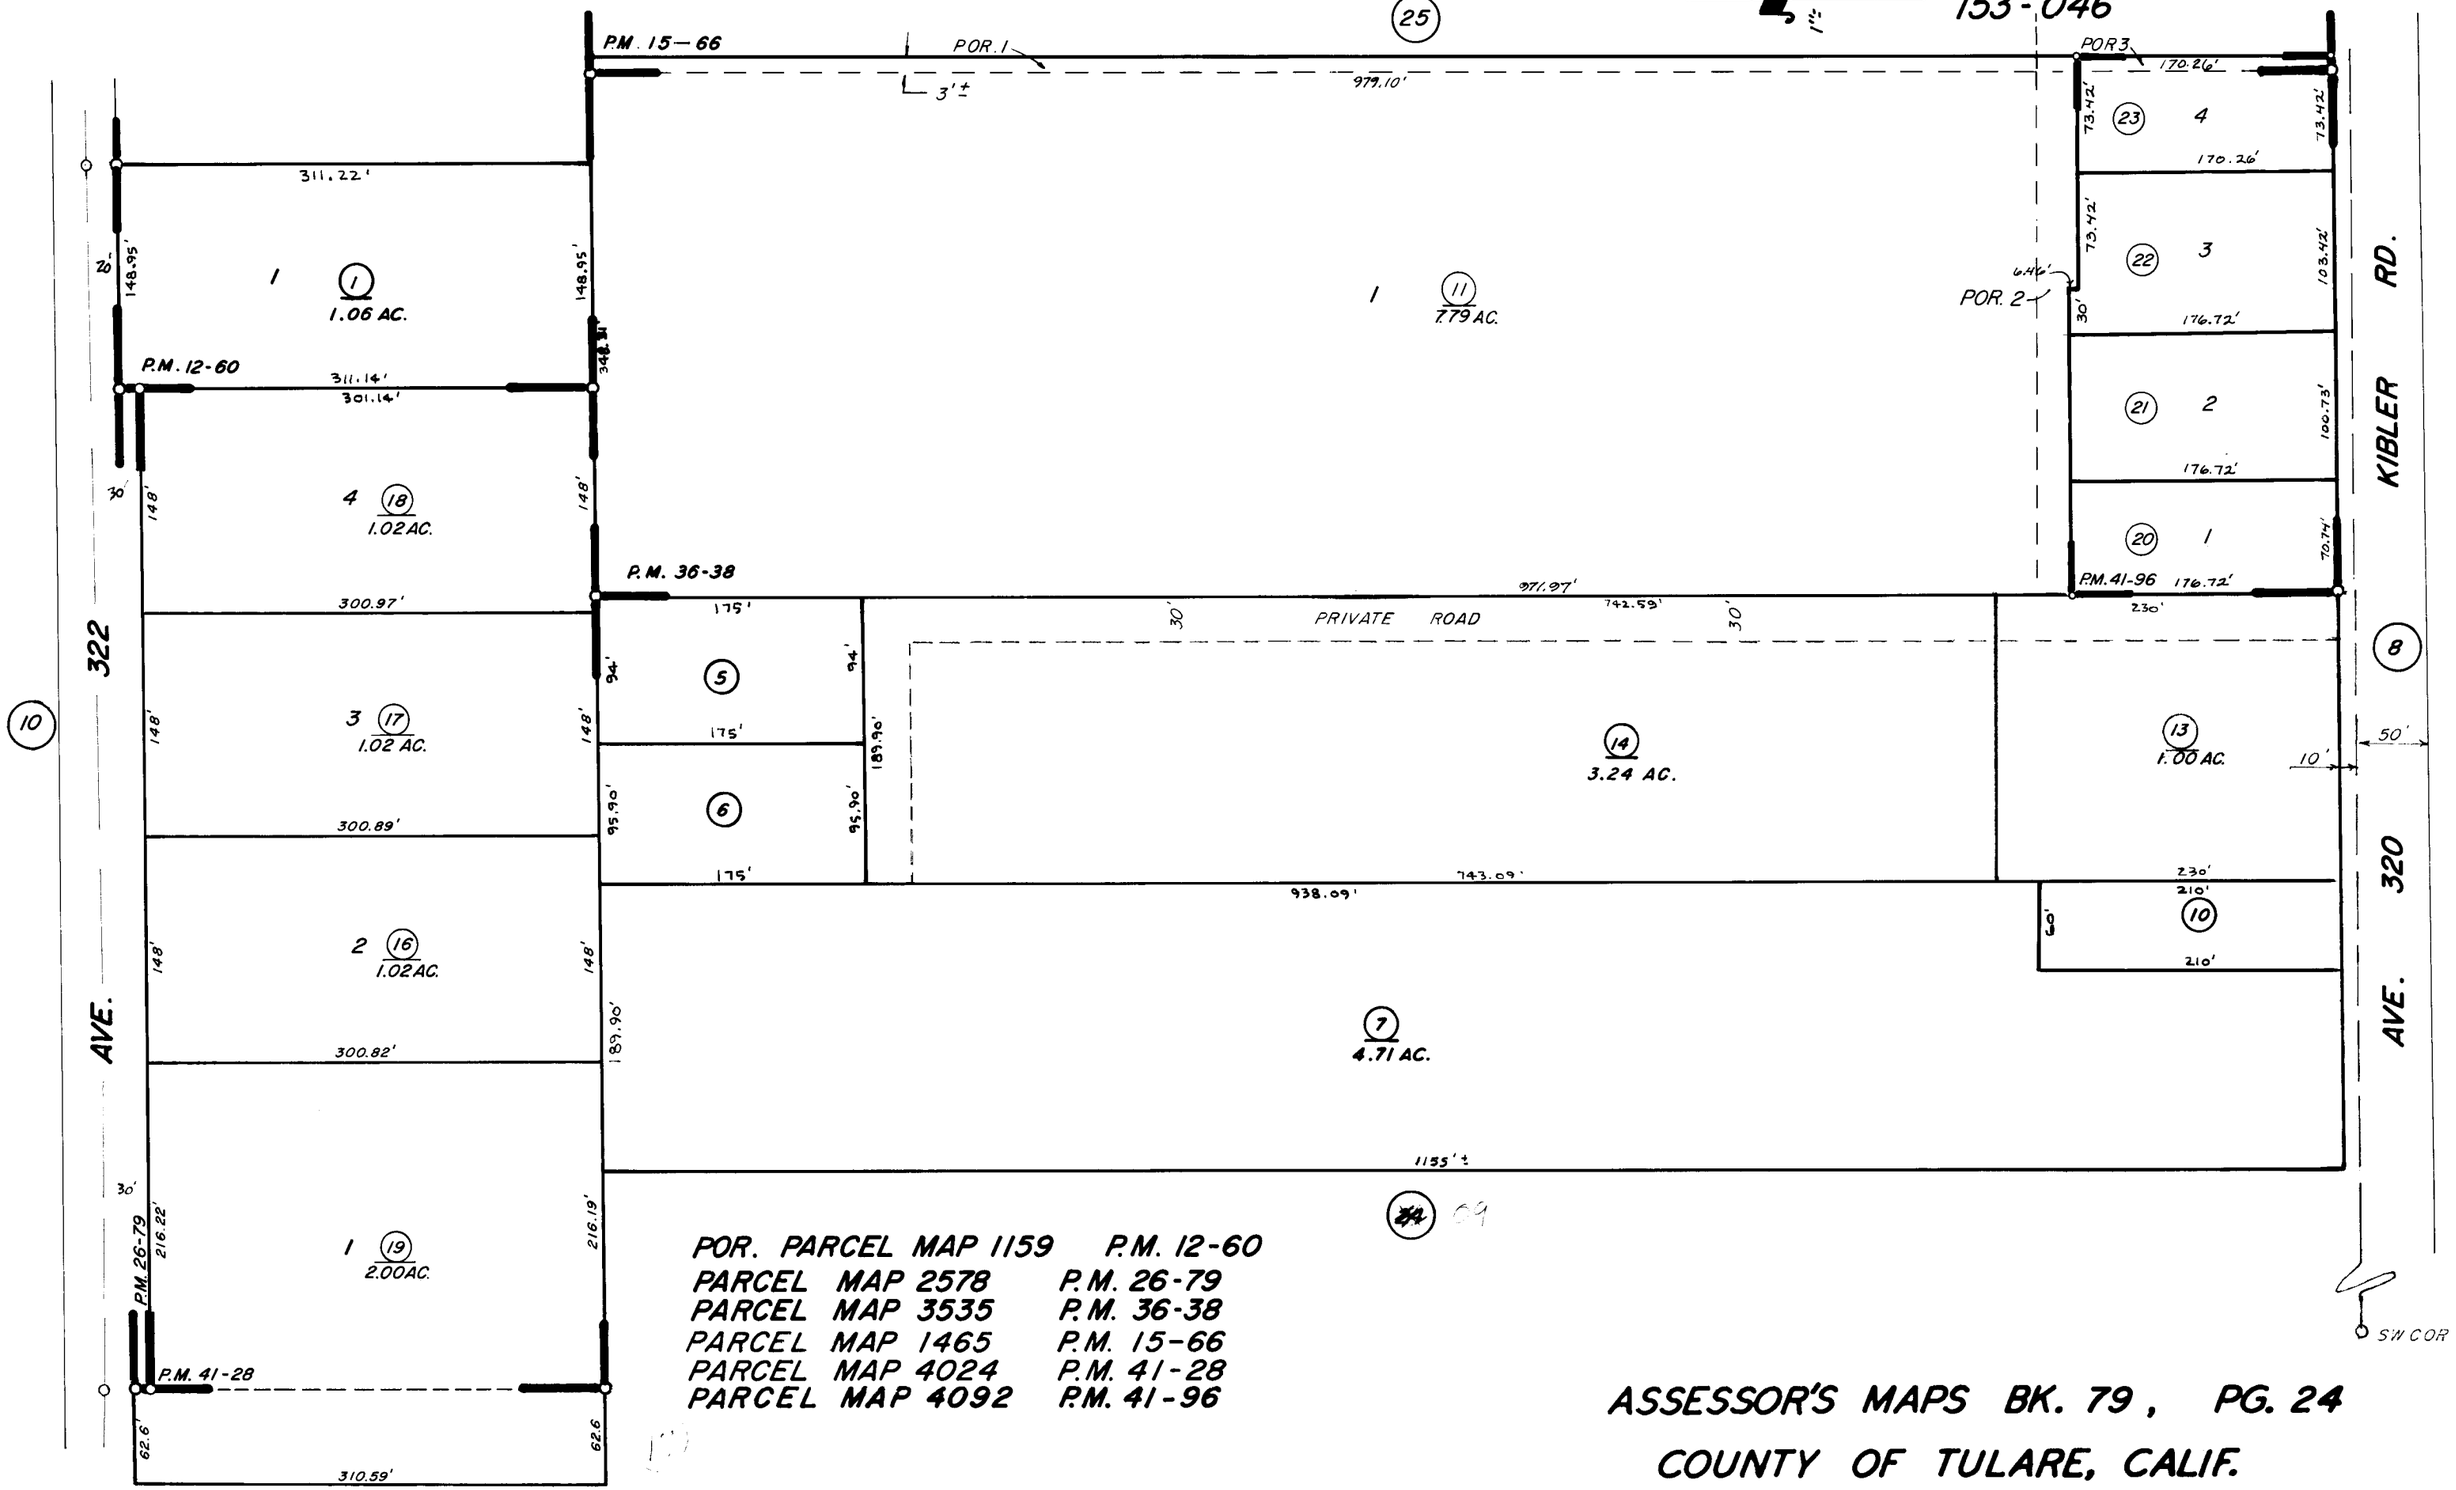

POR. PARCEL MAP 1159 P.M. 12-60
PARCEL MAP 2578 P.M. 26-79
PARCEL MAP 3535 P.M. 36-38
PARCEL MAP 1465 P.M. 15-66
PARCEL MAP 4024 P.M. 41-28
PARCEL MAP 4092 P.M. 41-96

ASSESSOR'S MAPS BK. 79, PG. 24

COUNTY OF TULARE, CALIF.

NOTE—ASSESSOR'S BLOCK NUMBERS SHOWN IN ELLIPSES
ASSESSOR'S PARCEL NUMBERS SHOWN IN CIRCLES