POR. OF N½ OF NW¼ OF SEC. 17, T.18S., R.25E., M.D.B.&M.

TAX CODE AREA
153-046
153-005

79-26

**DISCLAIMER**

THIS MAP WAS PREPARED FOR LOCAL PROPERTY ASSESSMENT PURPOSES ONLY. THE PARCELS SHOWN HEREON MAY NOT COMPLY WITH STATE AND LOCAL SUBDIVISION ORDINANCES. NO LIABILITY IS ASSUMED FOR THE USE OF THE INFORMATION HEREON.

REVISED: 04/29/2008
REASON: 2006-0089305
CAD TECH: ASG

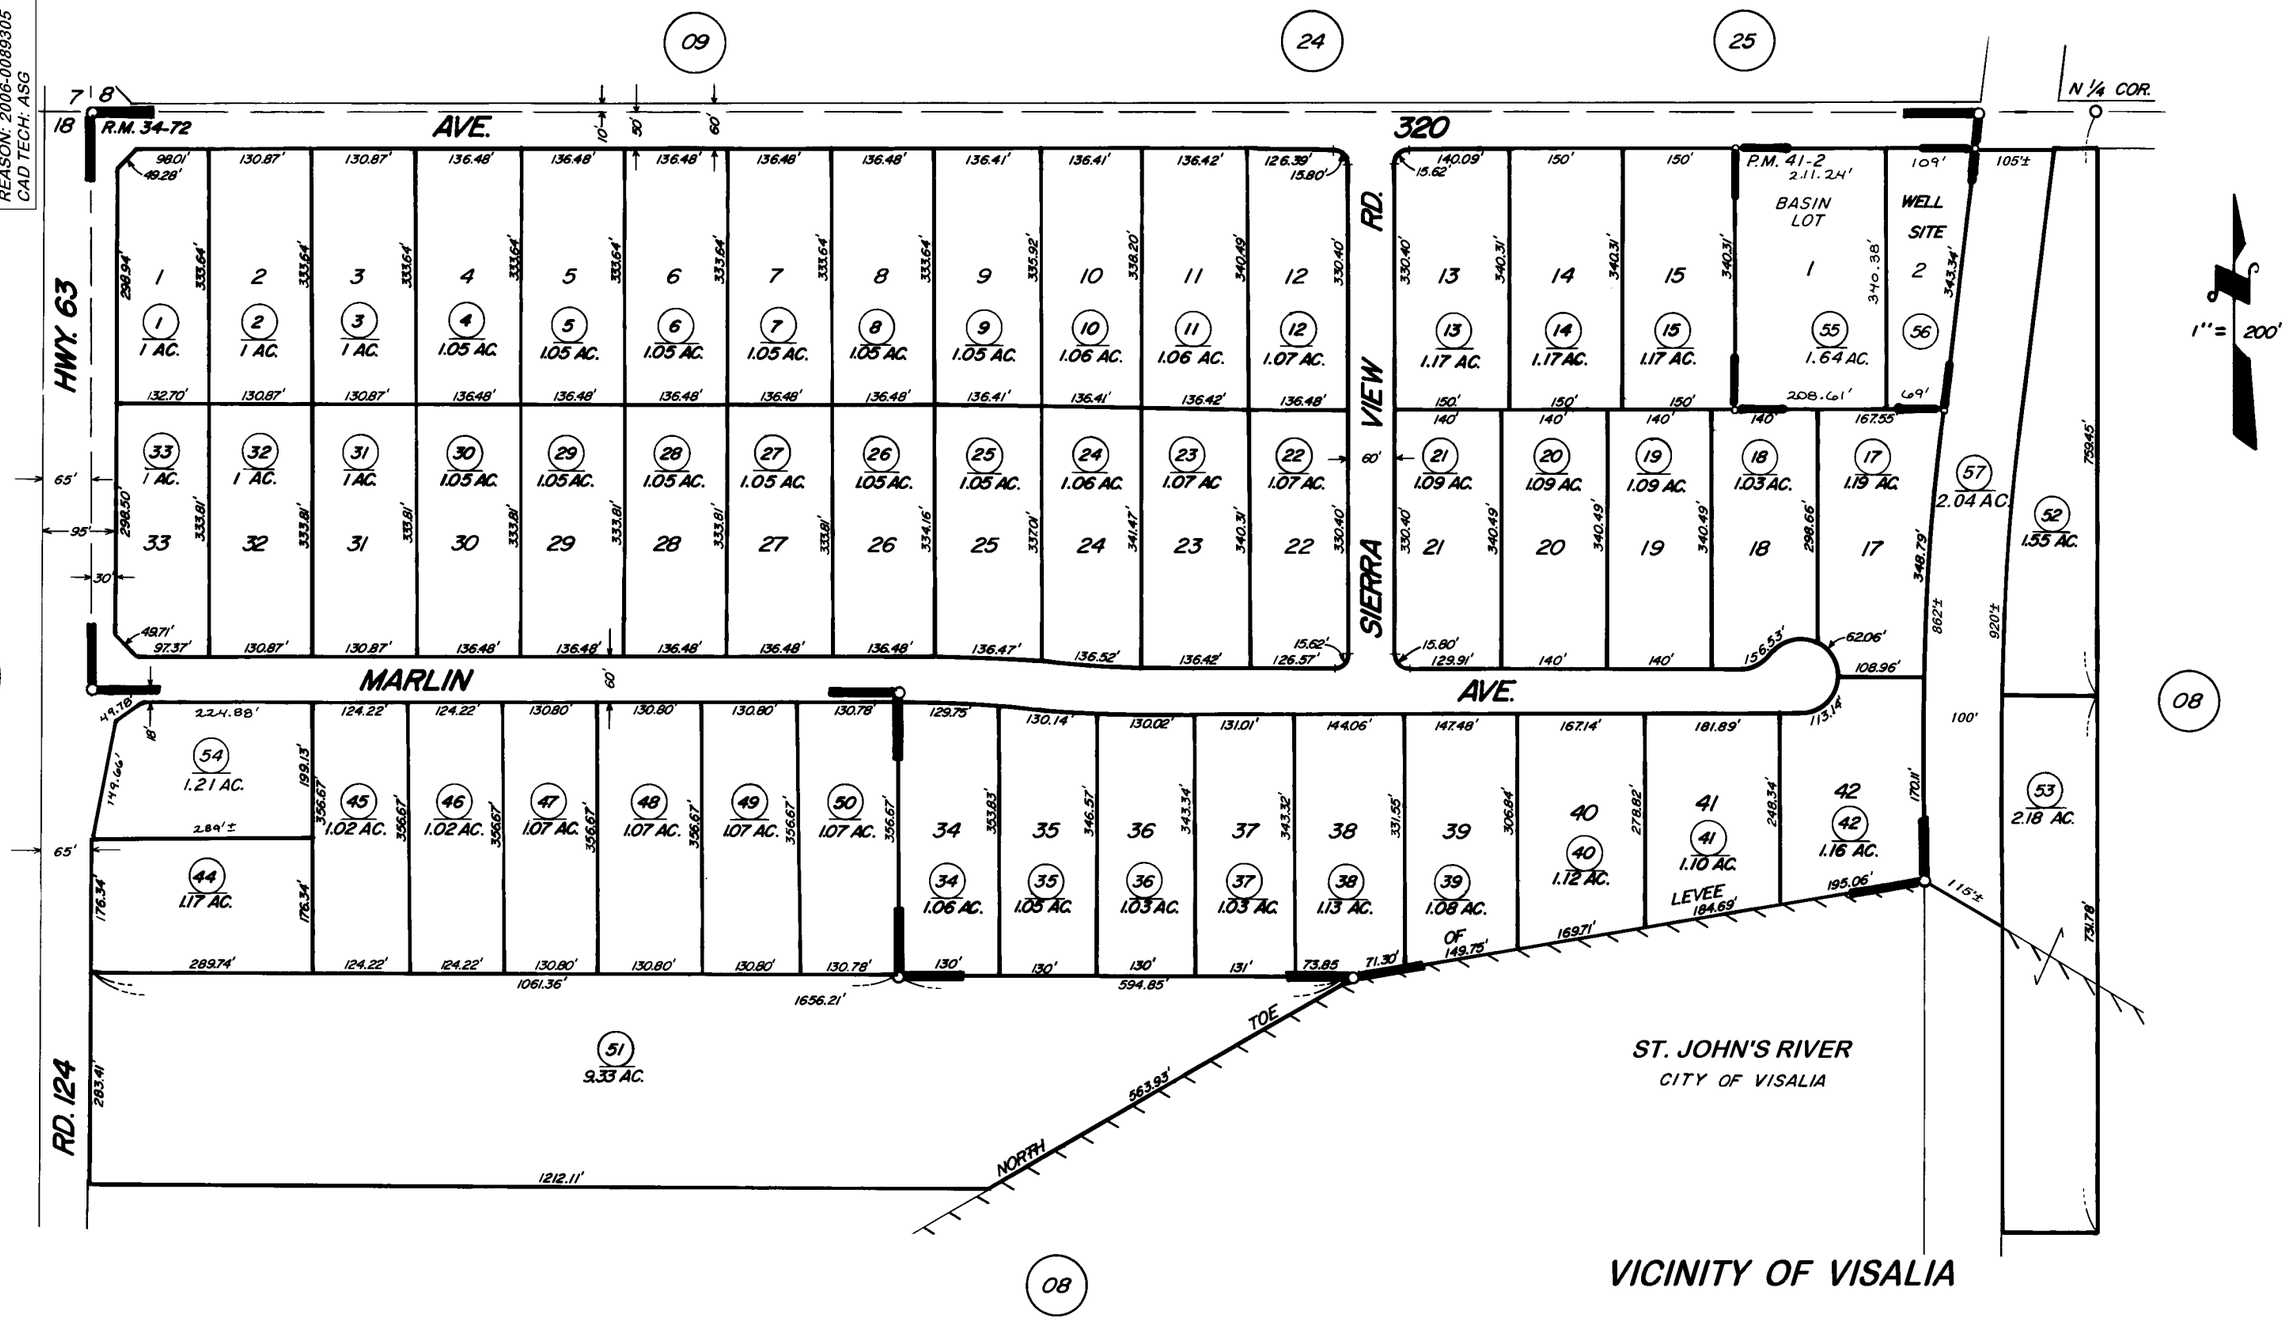


VICINITY OF VISALIA

ASSESSOR'S MAPS BK. 79 PG. 26

COUNTY OF TULARE, CALIF.

TRACT NO. 663 R.M. 34-72
PARCEL MAP 3998 P.M. 41-2

NOTE—ASSESSOR'S BLOCK NUMBERS SHOWN IN ELLIPSES
ASSESSOR'S PARCEL NUMBERS SHOWN IN CIRCLES