1-800-345-7334

SCALE IN 1/10 OF AN INCH

S 1/2 SEC. 29, T. 18S. R. 24E M.D.B. & M.

TAX CODE AREA 81-02

153-003
153-059
6-006
6-015

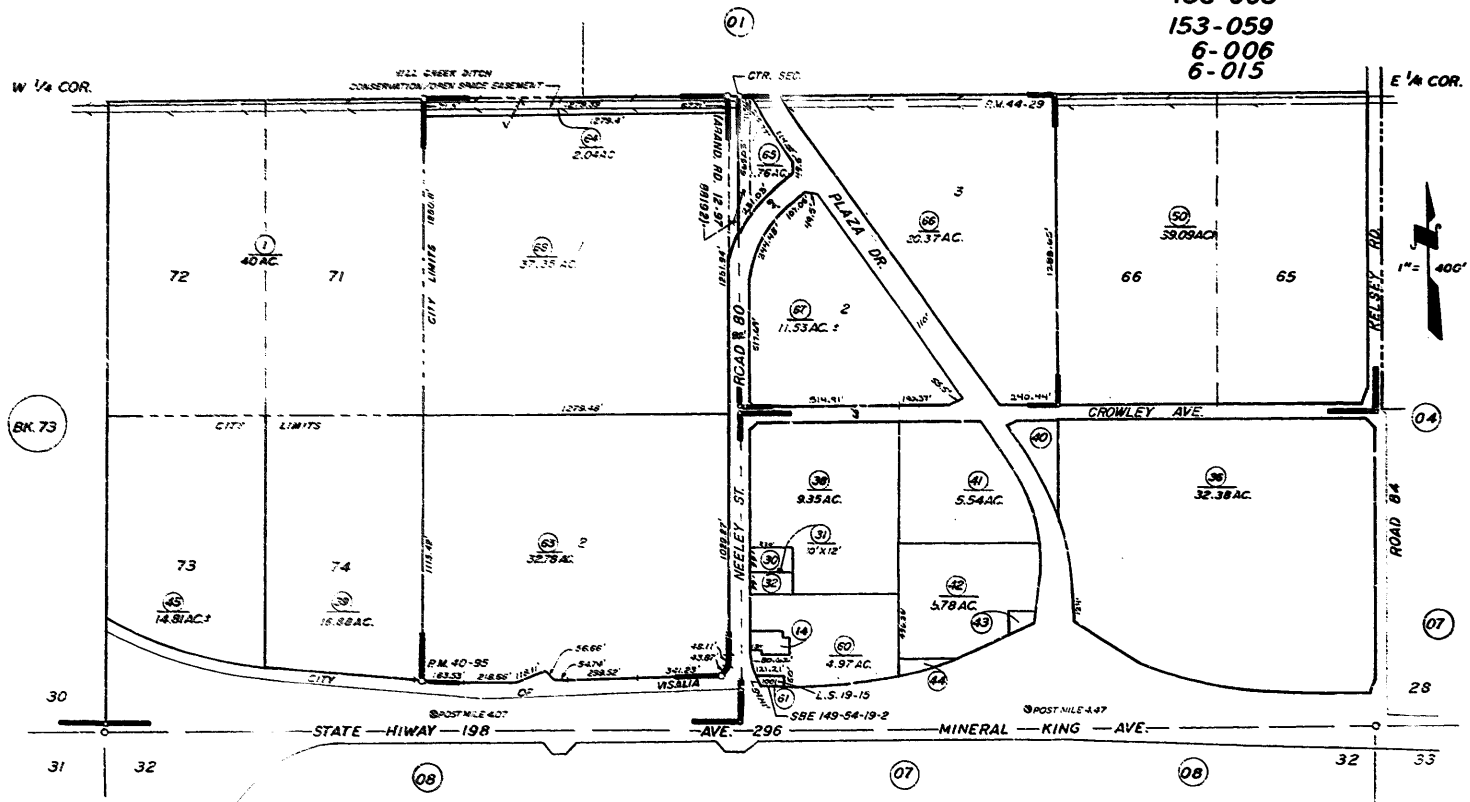

POR. KELSEY TRACT R.M. 16-4
RECORD OF SURVEY L.S. 19-15
PARCEL MAP 3991 P.M. 40-95
PARCEL MAP 4325 P.M. 44-29

CITY OF VISALIA
ASSESSOR'S MAPS BK. 81, PG. 02.
COUNTY OF TULARE, CALIF.

NOTE- ASSESSOR'S BLOCK NUMBERS SHOWN IN ELIPSES
ASSESSOR'S PARCEL NUMBERS SHOWN IN CIRCLES