S1/2 SEC. 29, T.18S., R.24E., M.D.B.&M.

Tax Area Codes 081–02
153–059 006–006
006–015

DISCLAIMER

THIS MAP WAS PREPARED FOR LOCAL PROPERTY ASSESSMENT PURPOSES ONLY AND THE PARCELS SHOWN HEREON MAY NOT COMPLY WITH STATE AND LOCAL SUBDIVISION ORDINANCES, AND NO LIABILITY IS ASSUMED FOR THE USE OF THE INFORMATION SHOWN HEREON.

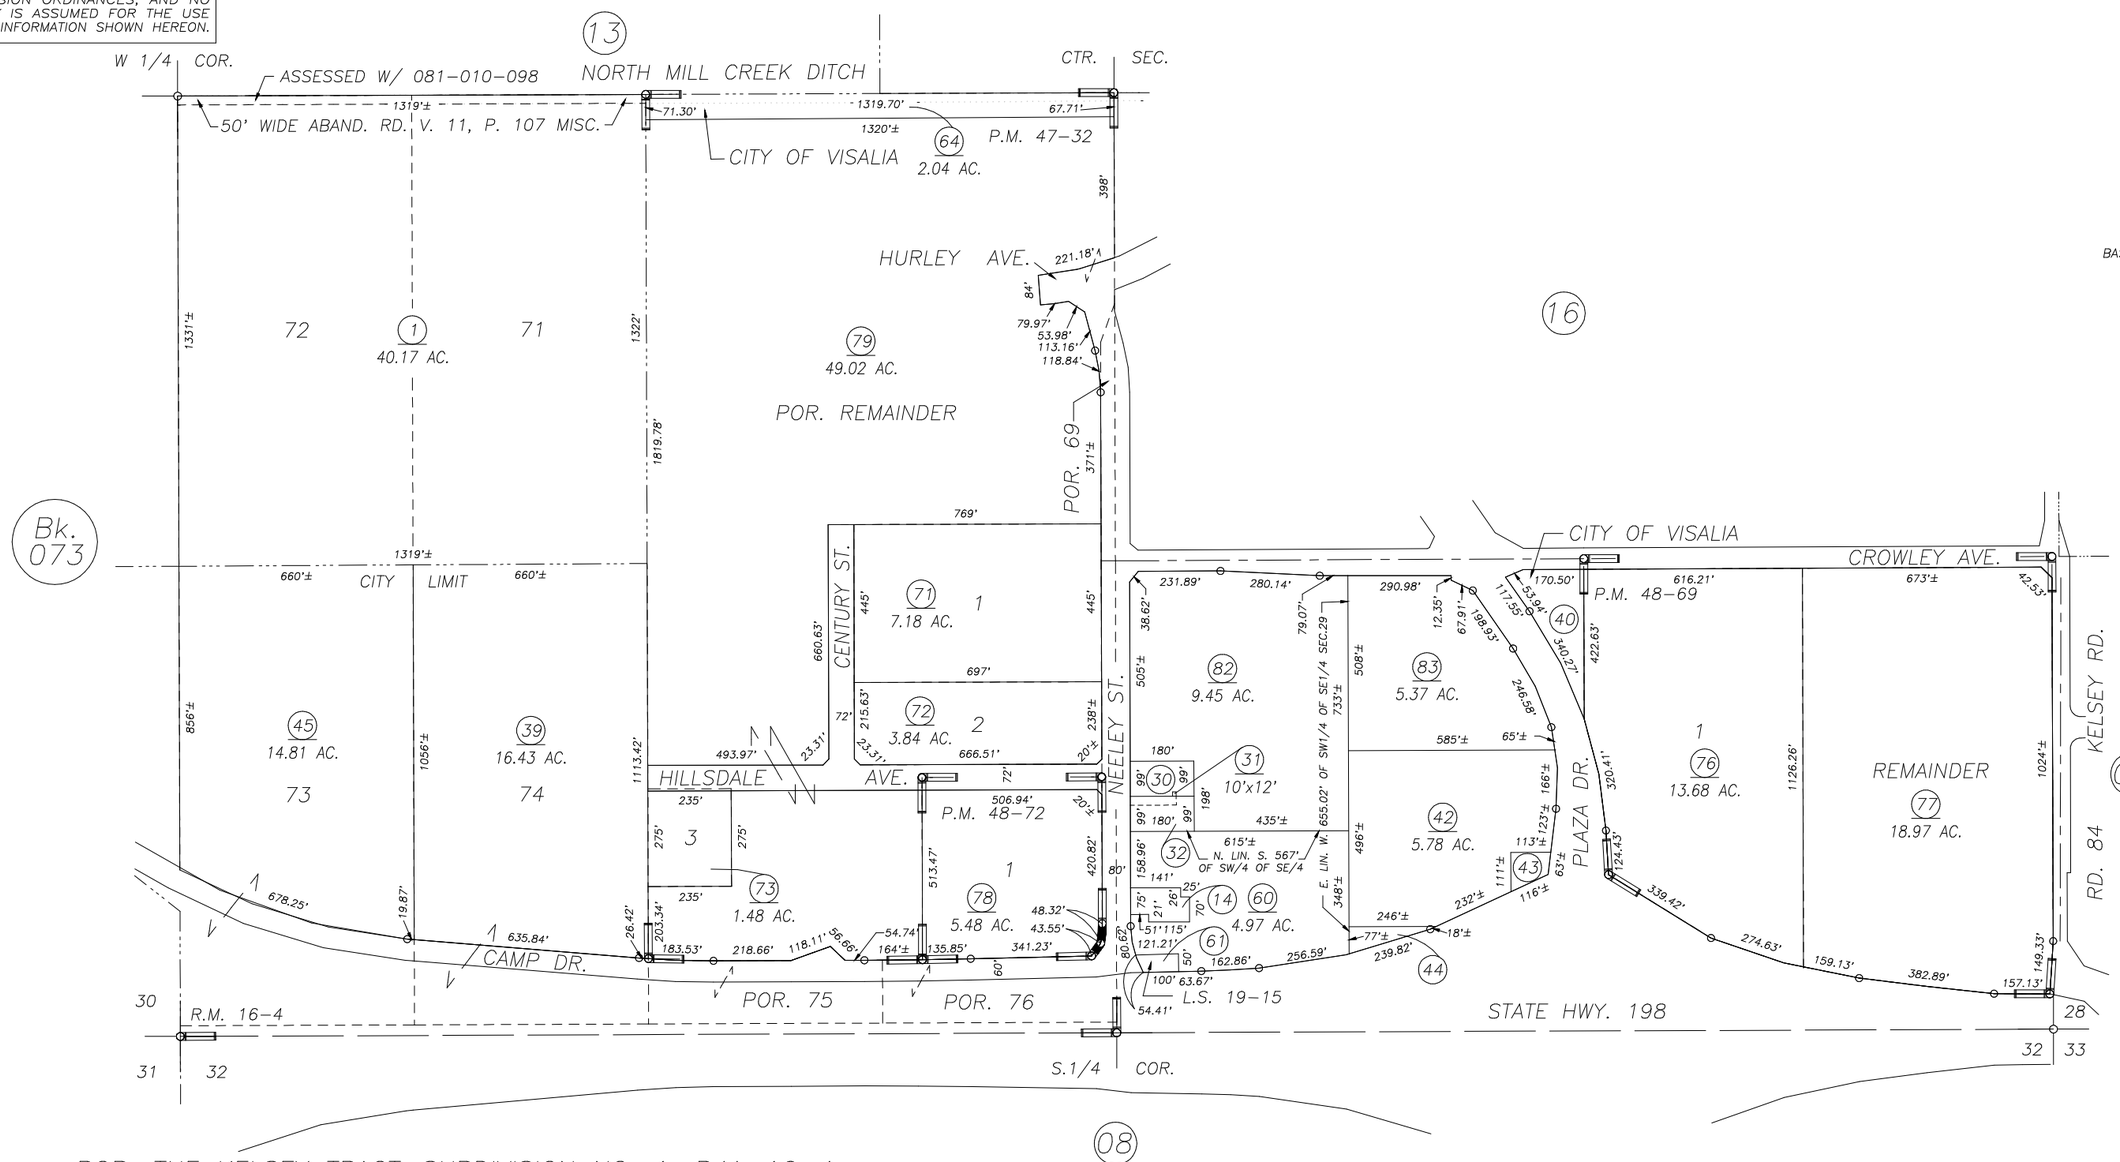

1" = 400'

BASIS OF BEARINGS:
P.M. 40–95

POR. THE KELSEY TRACT–SUBDIVISION NO. 1, R.M. 16–4
RECORD OF SURVEY, L.S. 19–15
PARCEL MAP NO. 4627, P.M. 47–32
PARCEL MAP NO. 4764, P.M. 48–69
PARCEL MAP NO. 4767, P.M. 48–72

VICINITY OF VISALIA
ASSESSOR'S MAPS BK. 081 , PG. 02
COUNTY OF TULARE, CALIFORNIA, U.S.A.

NOTE: Assessor's Parcel Numbers Shown in Circles (1)
Assessor's Block Numbers Shown in Elipses (123)

2010–0027627	08/31/2010	CBT
REVISION	DATE	TECH