POR. S 1/2 SEC. 21, & N. POR. SEC. 28, T. 18S., R. 24E., M. D. B. & M.

TAX CODE AREA 81-03

153-003
6-006
6-114 6-209
6-121 6-171

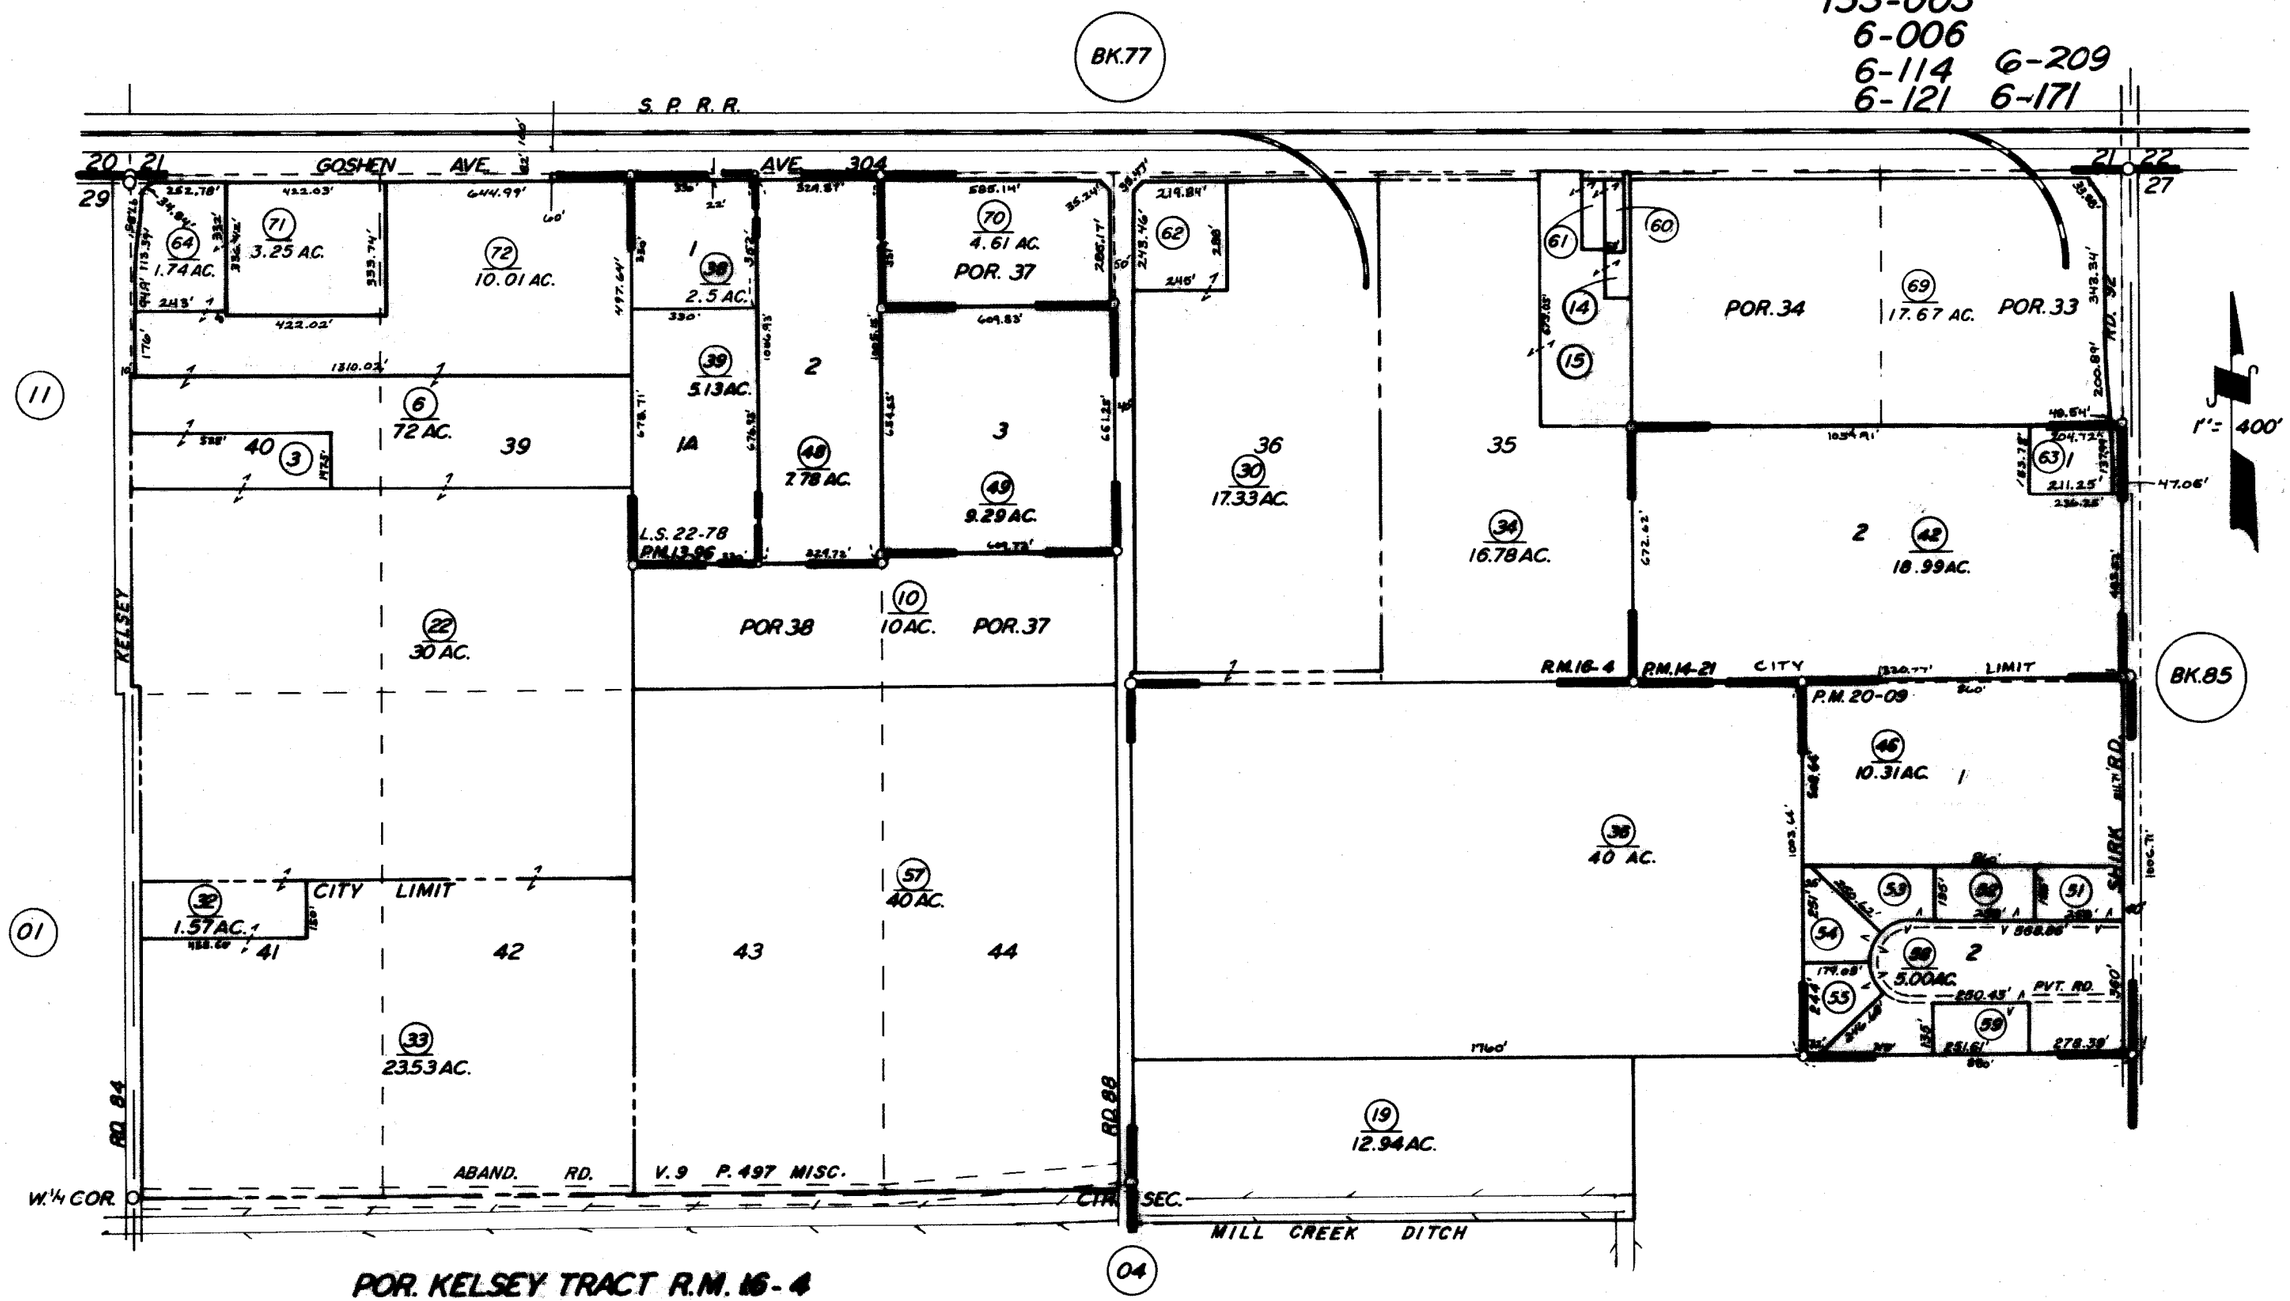

POR. KELSEY TRACT R.M. 16-4
PARCEL MAP 1295 P.M. 13-96
PARCEL MAP 1320 P.M. 14-21
PARCEL MAP 1908 P.M. 20-09
RECORD OF SURVEY L.S. 22-78

CITY OF VISALIA
ASSESSOR'S MAPS BK. 81, PG. 03.
COUNTY OF TULARE, CALIF.

NOTE—ASSESSOR'S BLOCK NUMBERS SHOWN IN ELIPSES
ASSESSOR'S PARCEL NUMBERS SHOWN IN CIRCLES